
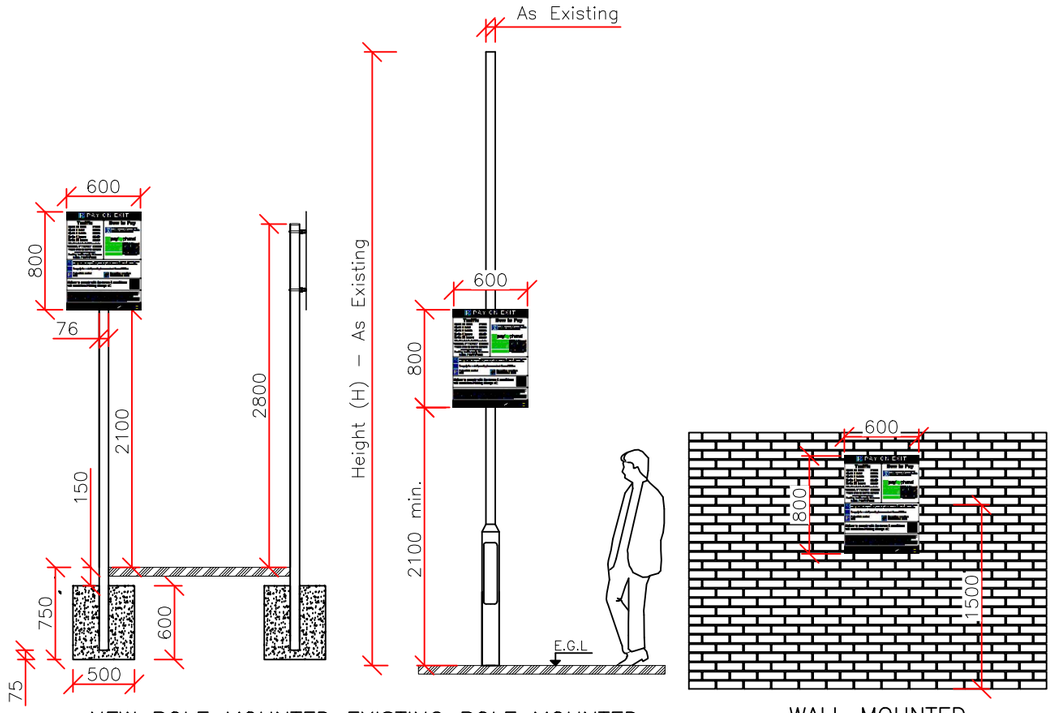


NEW POLE MOUNTED SIGN TYPE 2a
600mm x 800mm

EXISTING POLE MOUNTED SIGN 2a
600mm x 800mm

WALL MOUNTED SIGN 2a
600mm x 800mm

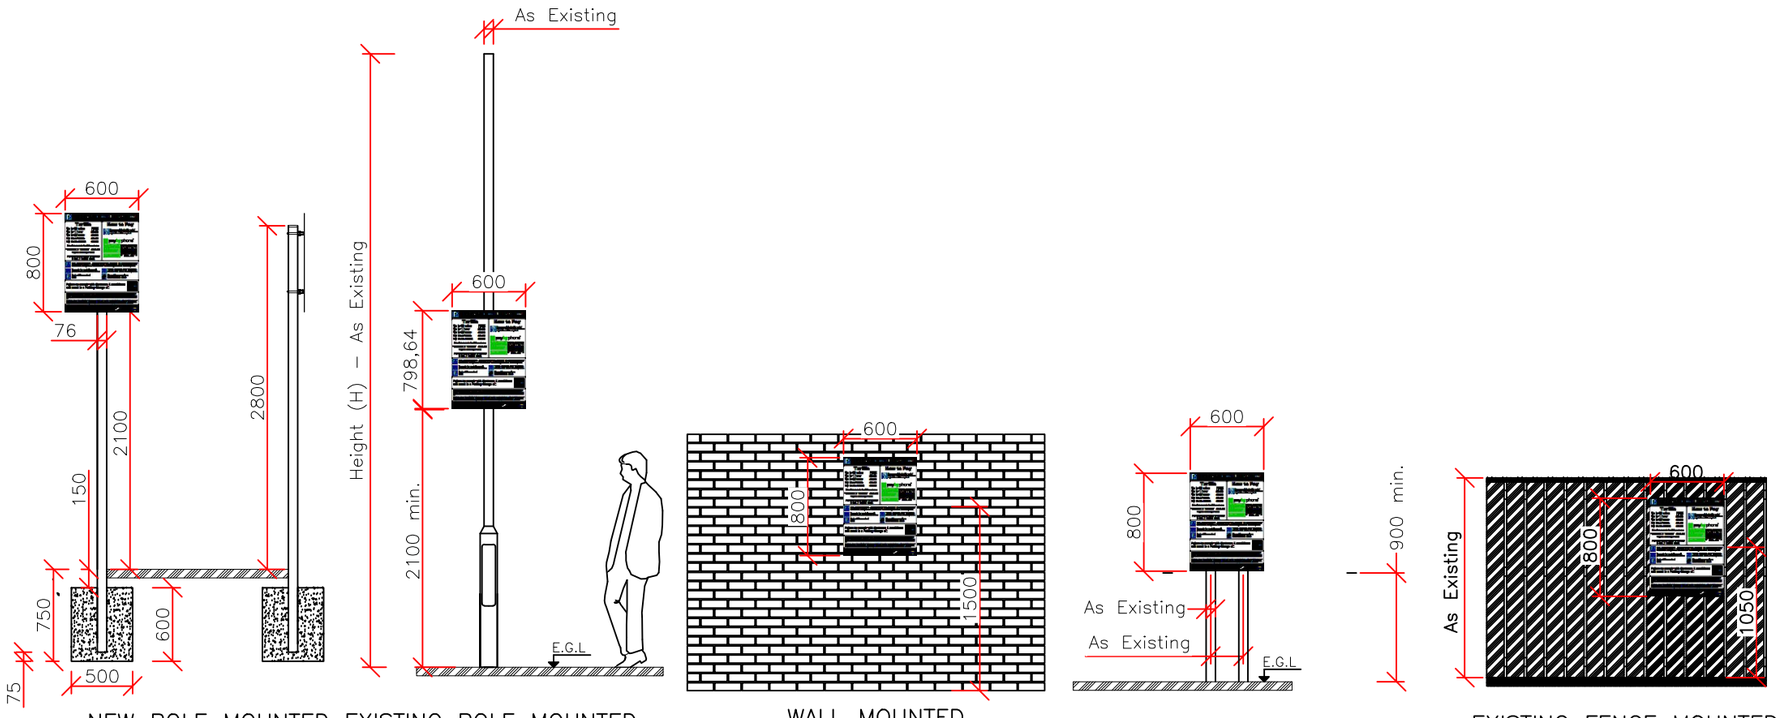

NEW POLE MOUNTED SIGN TYPE 2b
600mm x 800mm

EXISTING POLE MOUNTED SIGN 2b
600mm x 800mm

WALL MOUNTED SIGN 2b
600mm x 800mm

EXISTING POLE MOUNTED SIGN TYPE 2b
600mm x 800mm

EXISTING FENCE MOUNTED SIGN TYPE 2b
600mm x 800mm

Notes:

1. Contractors to check dimensions and notify of any discrepancies or errors to the company immediately.
2. Work to figured dimensions only and to be checked before commencement of work on site.
3. Do not scale off this drawing.
4. All dimensions in millimeters unless otherwise stated.

Rev	Purpose Of Issue	Drn	Ckd	App	Date

ParkingEye
car park solutions

Office Contact:
40 Eaton Avenue, Matrix Park
Buckshaw Village, Chorley,
Lancashire, PR7 7NA

Tel: 01772 450 970
Fax: 01772 450 979
Email: ops.civils@parkingeye.co.uk

Client:
South Tyneside Healthcare NHS Trust

Project:
South Tyneside Hospital

Title:
Signage Details

Purpose: Information	Drawn: J. Fish	Date: 09/11/2018
Status: Planning	Checked: G. Lang	Date: 09/11/2018
Scale @ A3: 1:50	Approved: G. Lang	Date: 09/11/2018
Drg. No: C–4624–00403		Rev: A

© ParkingEye Limited. The copyright and other intellectual property rights in this drawing and the works depicted are the property of ParkingEye Limited and/or its licensors.
It may not be copied, reproduced or altered in any way (in whole or in part) without the express written authorisation of ParkingEye Limited. All rights reserved