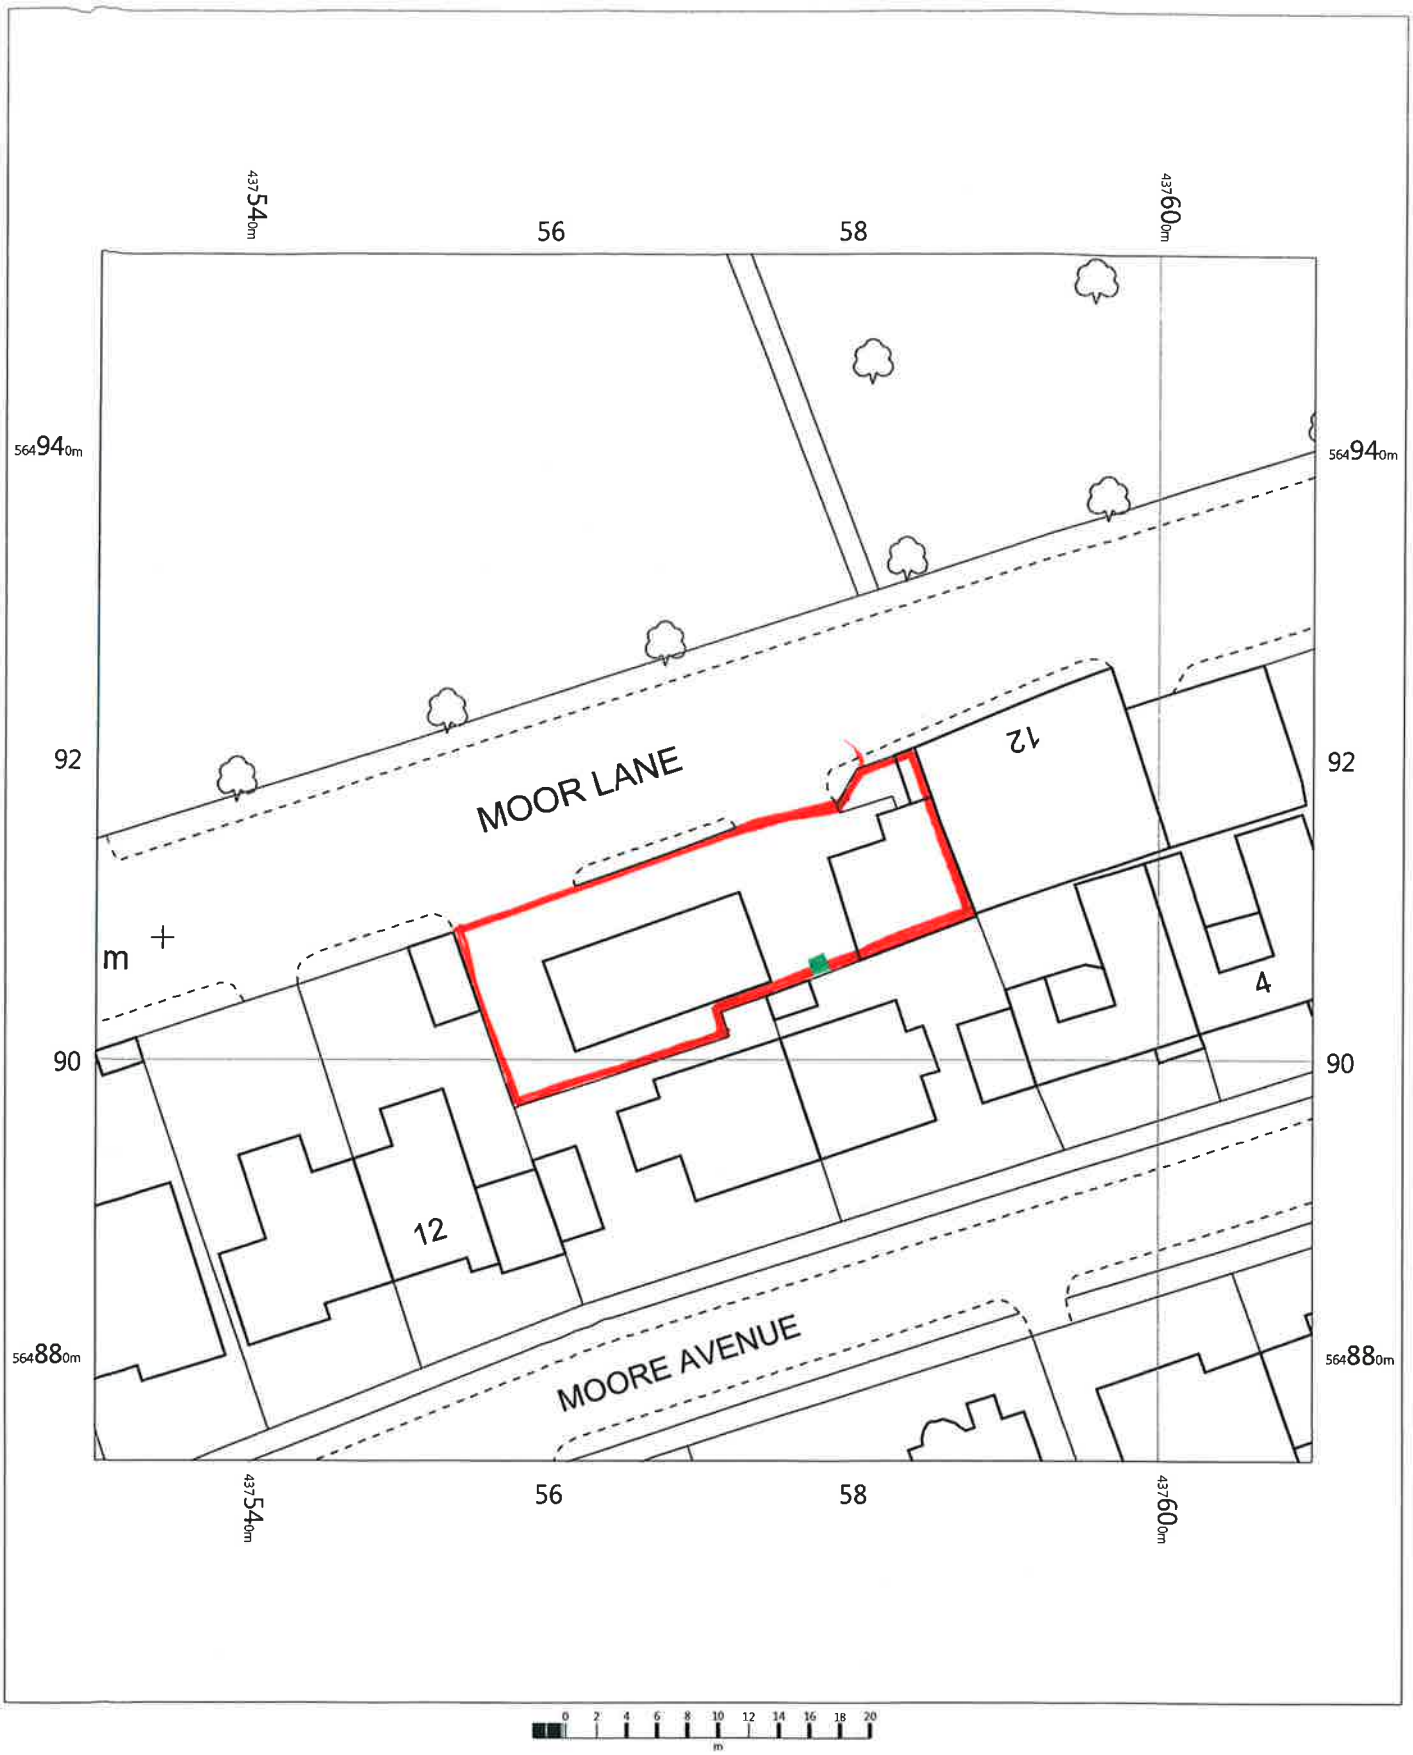


MOOR LANE SERVICE STATION
10 MOOR LANE
HARTON
NE34 6BZ E021585

OS MasterMap 1250/2500/10000 scale
Monday, March 4, 2019, ID: BW1-00782025
www.blackwellmapping.co.uk

1:500 scale print at A4, Centre: 437570 E, 564913 N

©Crown Copyright Ordnance Survey. Licence no. 100041041

N

OS Data

BLACKWELL'S
www.blackwellmapping.co.uk
TEL: 0114 268 7658
maps.sheffield@blackwell.co.uk