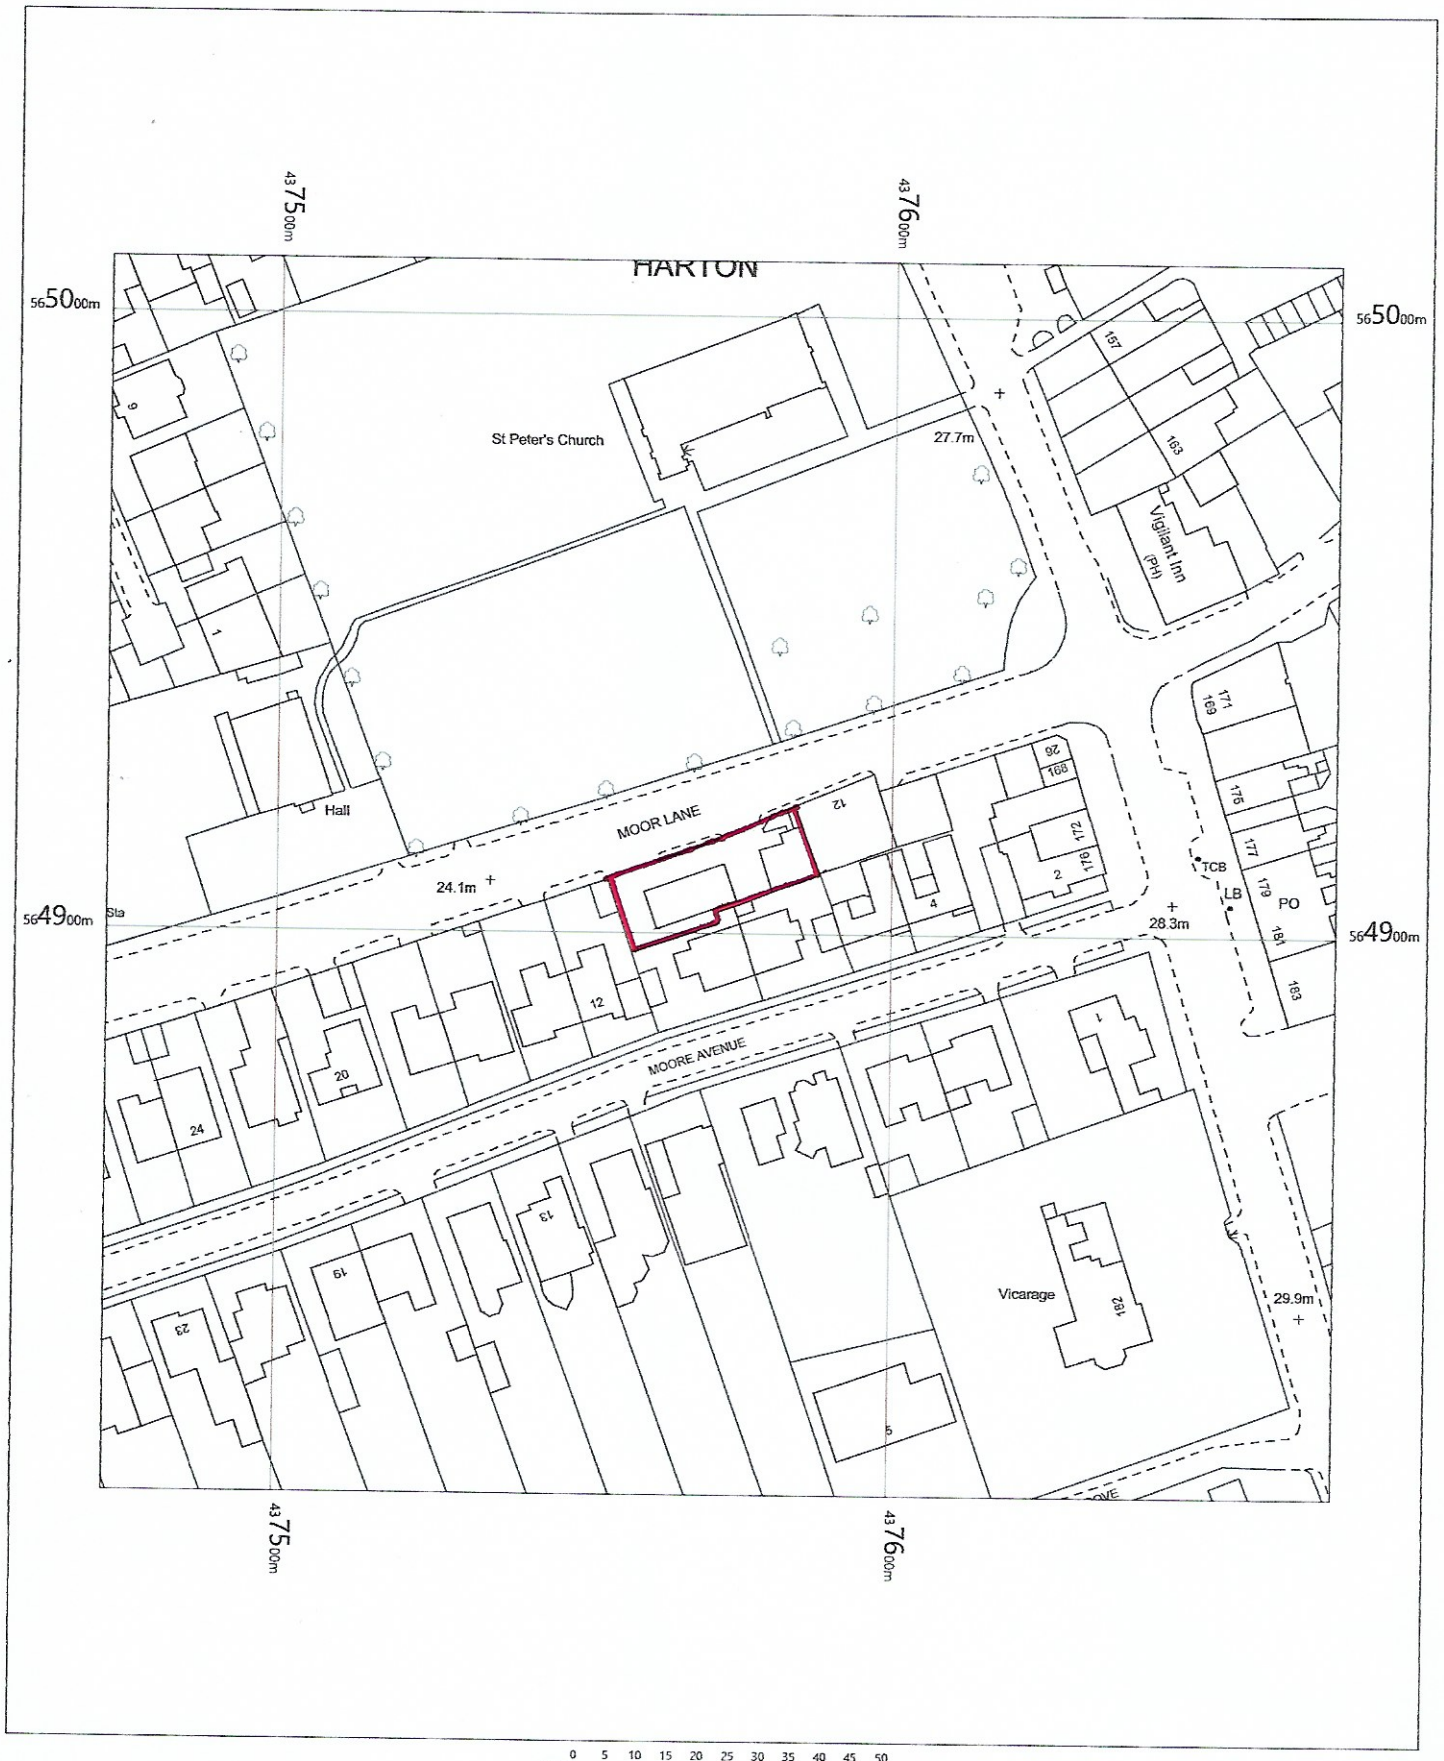


MOOR LANE SERVICE STATION
10 MOOR LANE
HARTON
NE34 6BZ
E021585

OS MasterMap 1250/2500/10000 scale
Monday, July 2, 2018, ID: BW1-00723775
maps.blackwell.co.uk

1:1250 scale print at A4, Centre: 437572 E, 564909 N

©Crown Copyright Ordnance Survey. Licence no. 100041041

N

BLACKWELL'S MAPPING SERVICES
PERSONAL & PROFESSIONAL MAPPING
www.blackwellmapping.co.uk
TEL: 0800 151 2612
maps@blackwell.co.uk