


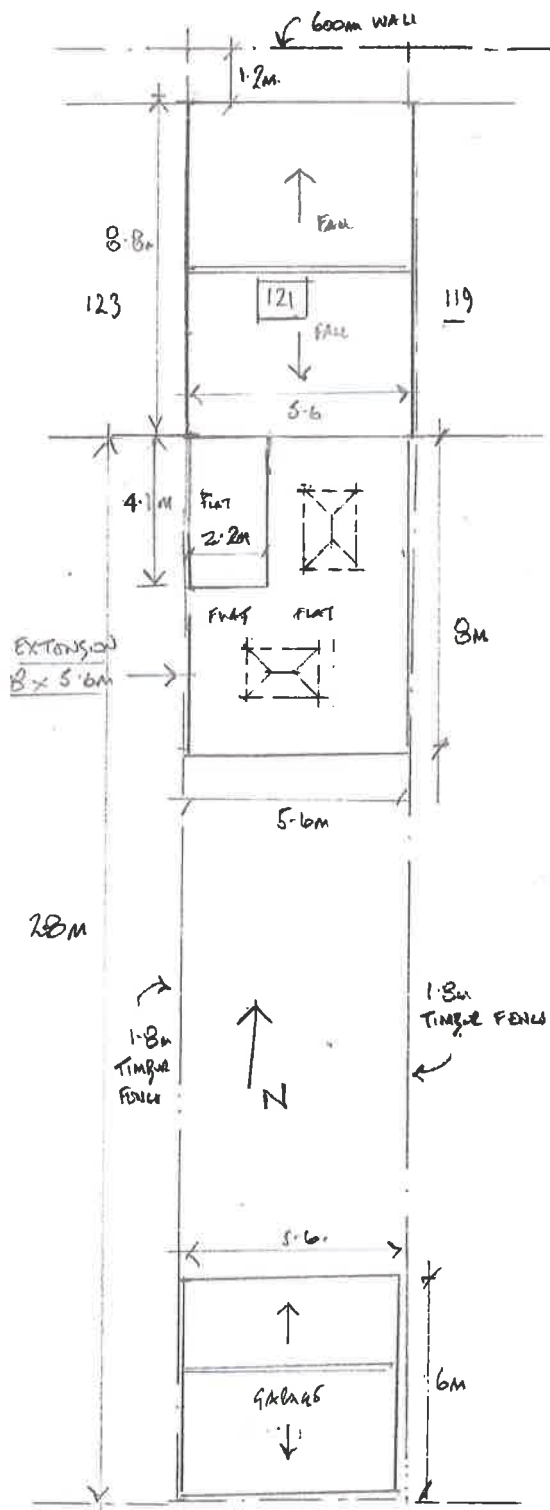

SITE PLAN / ROOF PLAN
Scale: 1;200

**121, FRONT STREET,
EAST BOLDON,
TYNE & WEAR.**

A) PLAN AMENDED
FLAT ROOF FIRST FLOOR BETWEEN
EXTENSION ADDED TO CORRECT DIMENSIONS
9/4/19.