SOUTH TYNESIDE COUNCIL
8 FEB 2019
PLANNING

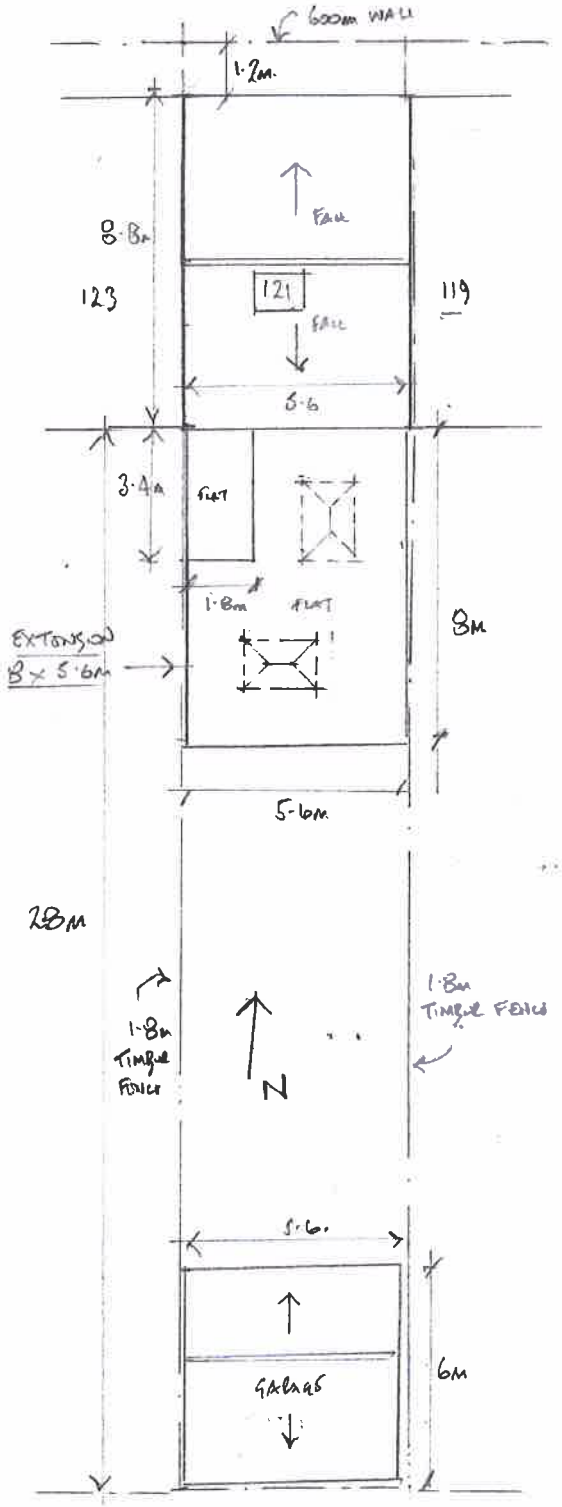

SITE PLAN / ROOF PLAN
Scale; 1;200

121, FRONT STREET,
EAST BOLDON,
TYNE & WEAR.