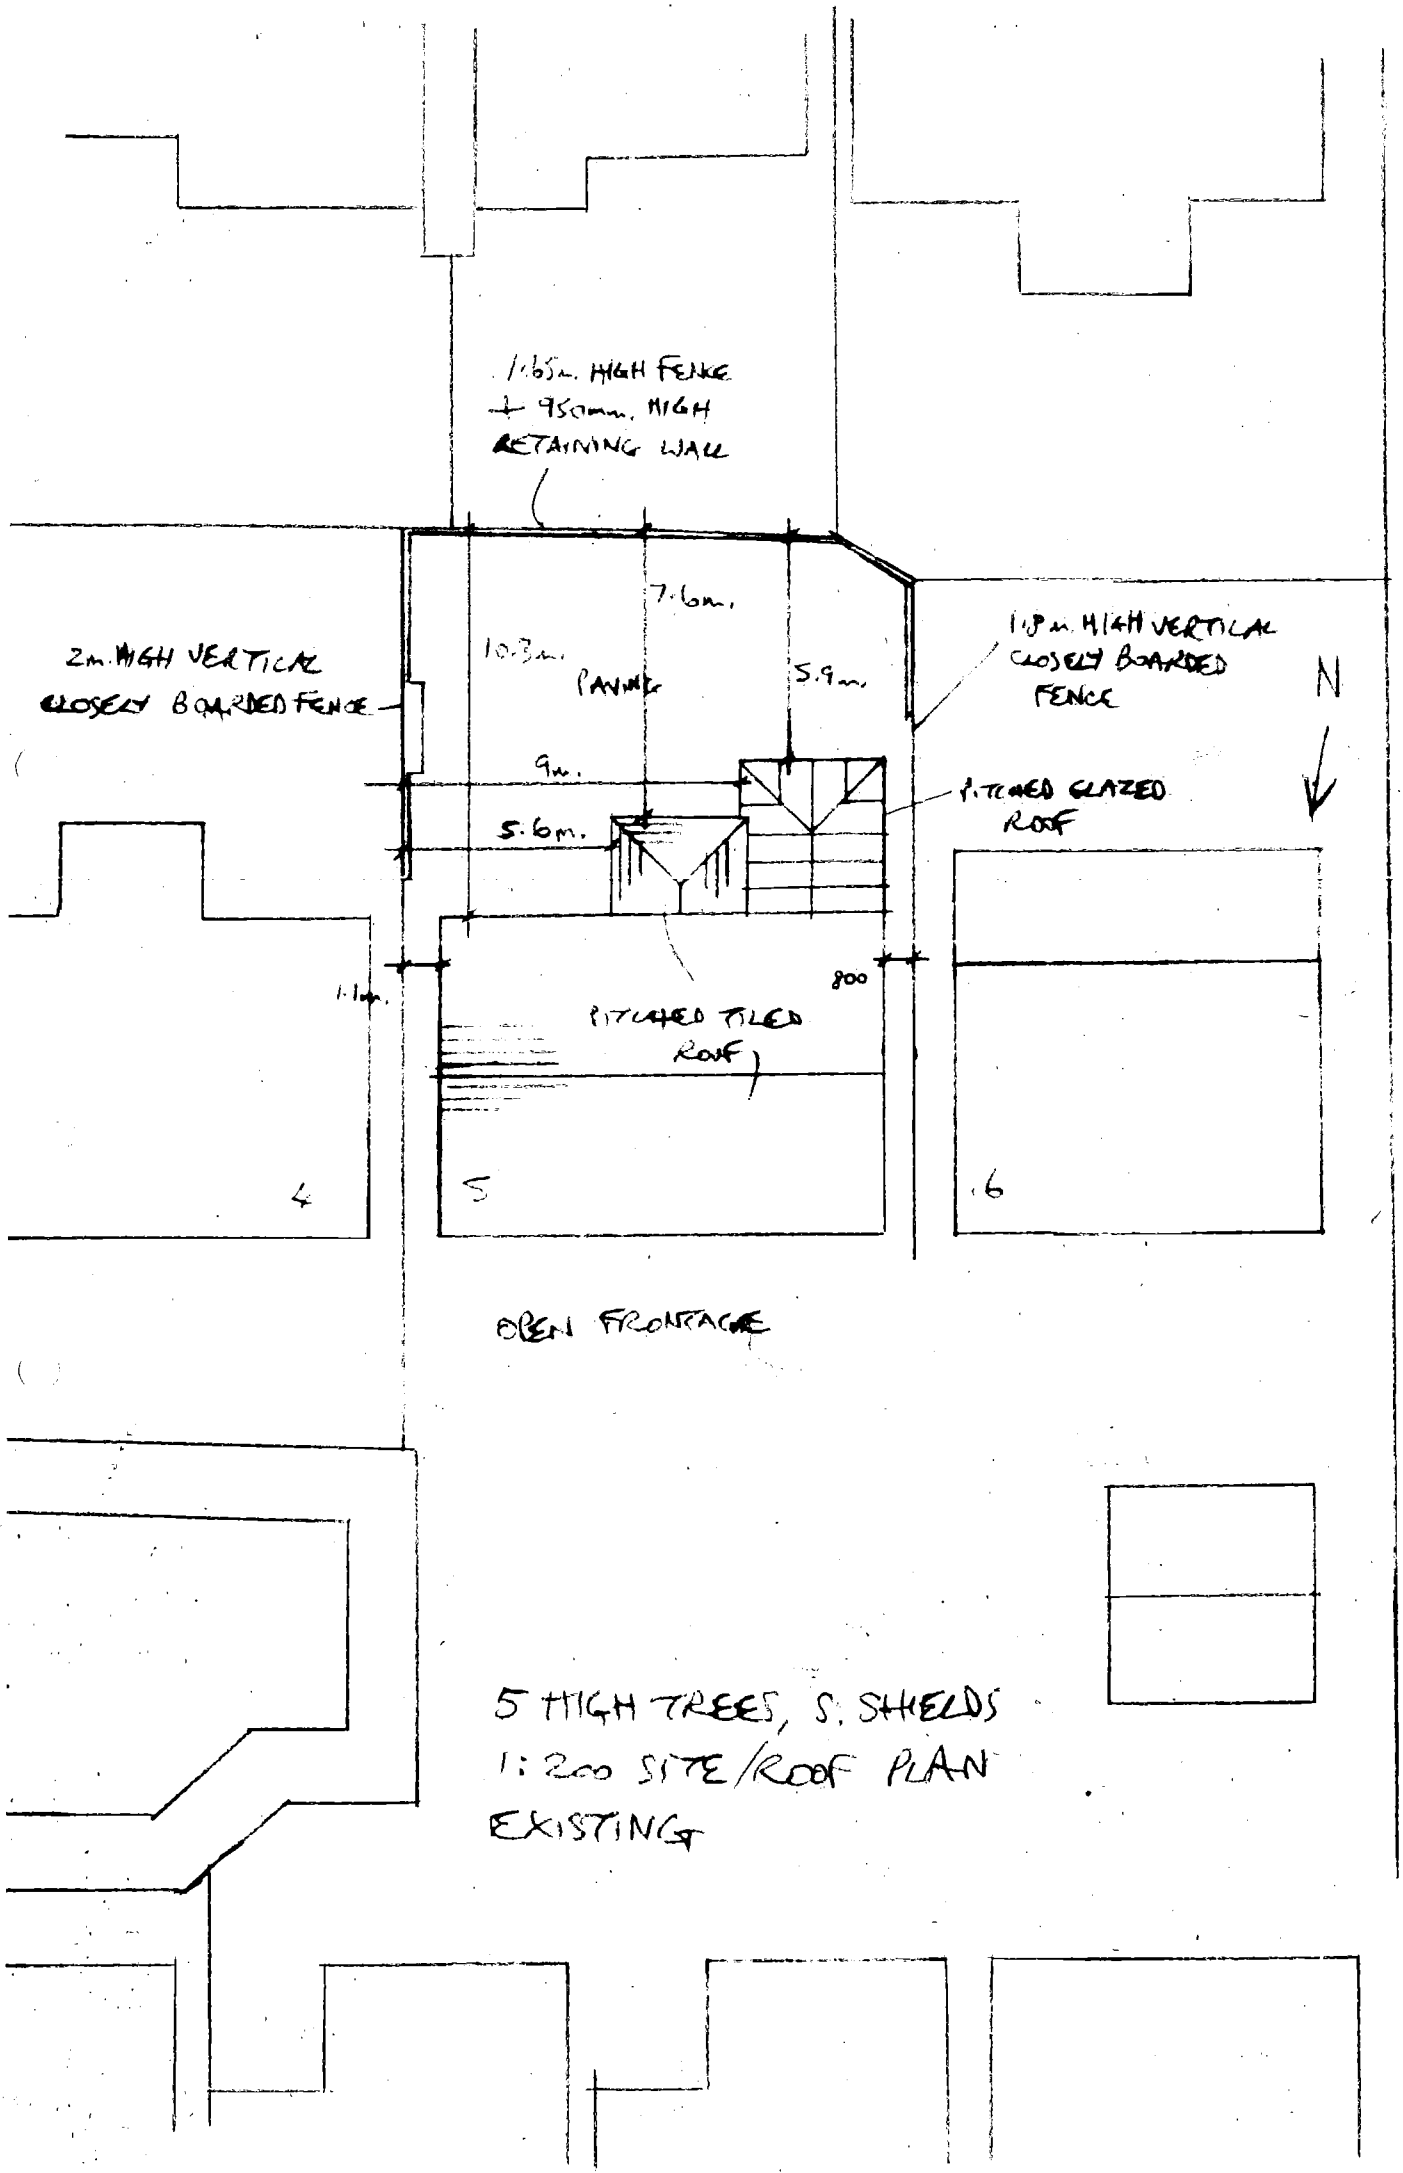

1.65m. HIGH FENCE
+ 950mm. HIGH
RETAINING WALL
7.6m.
10.3m.
PANEL
5.9m.
2m. HIGH VERTICAL
CLOSELY BOARDED FENCE
1.8m. HIGH VERTICAL
CLOSELY BOARDED
FENCE
N
9m.
5.6m.
PITCHED GLAZED
ROOF
1.1m.
800
PITCHED TILED
ROOF
4
5
6
OPEN FRONTAGE
5 HIGH TREES, S. SHIELDS
1:200 SITE/ROOF PLAN
EXISTING