


PROPOSED PLAN 1:50

PROPOSED EXTENSION TO 5 HIGH TREES, SOUTH SHIELDS
FOR MR. & MRS. ROBINSON **DRG NO 1**

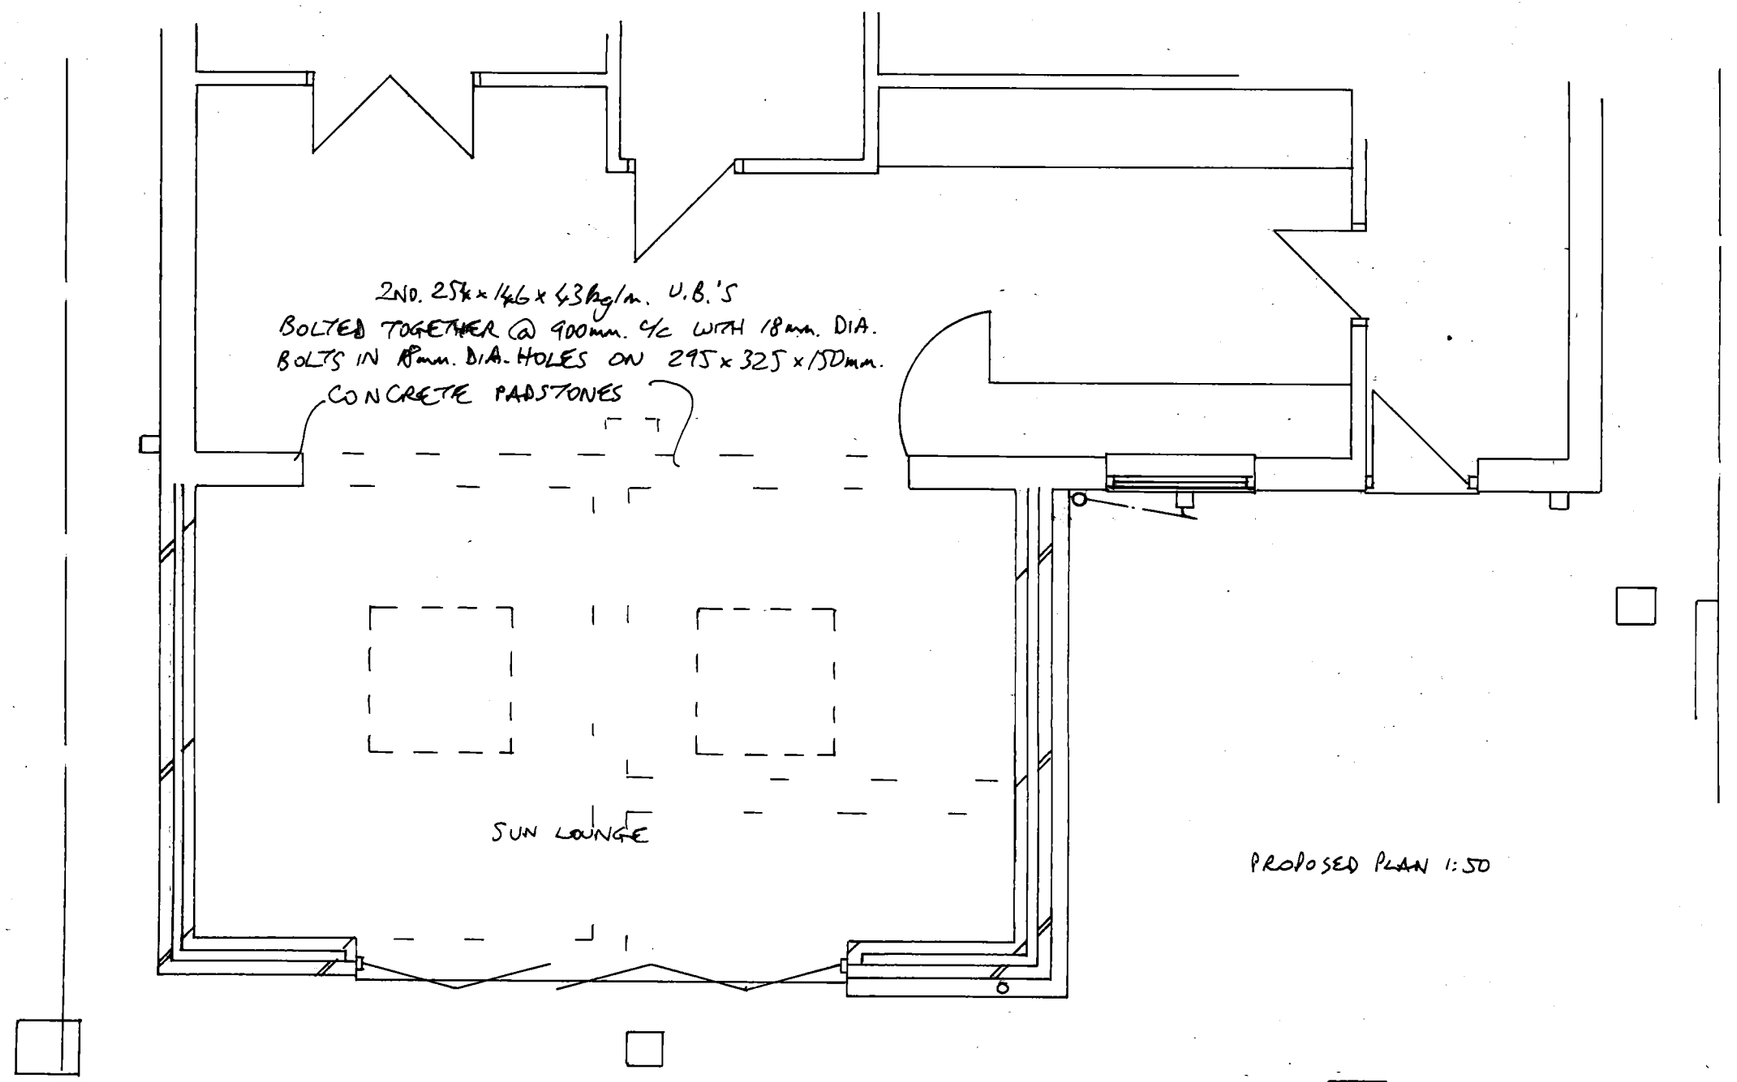

PROPOSED REAR 1:50

ROOF TILE, FACING BRICK, BLACK PLASTIC RW GOODS, WHITE UPVC FASCIAS, ETC. TO MATCH EXISTING AS CLOSELY AS POSSIBLE. DARK GREEN DOOR FRAMING.