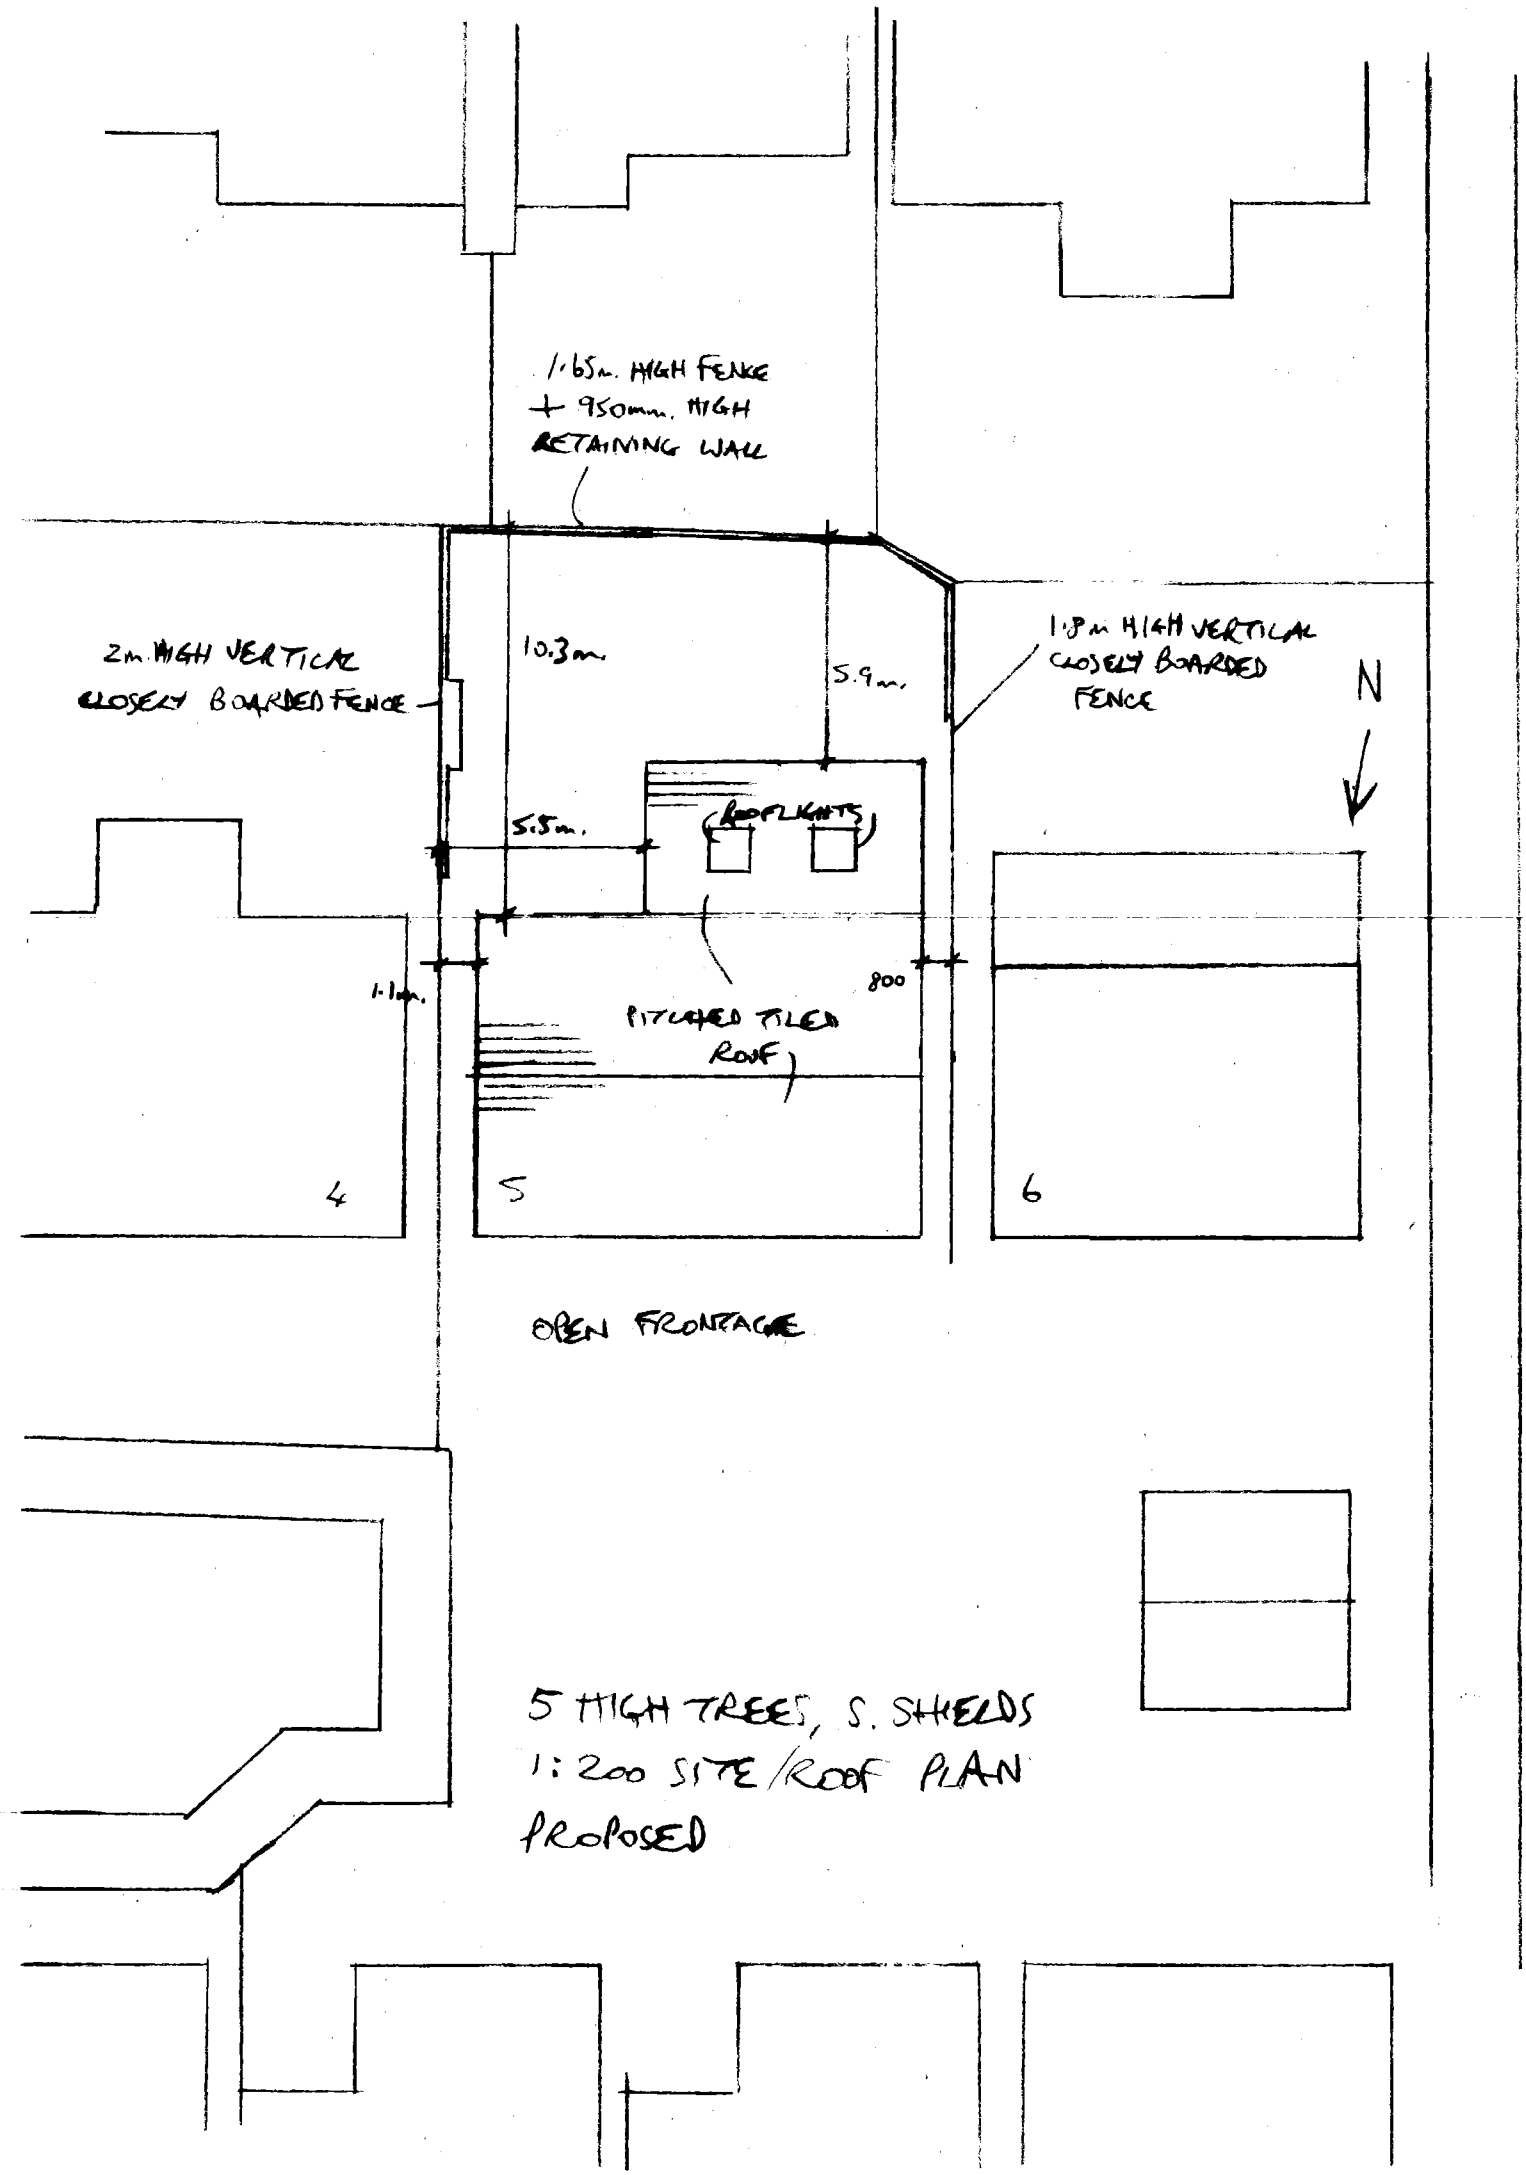

1·65m. HIGH FENCE
+ 950mm. HIGH
RETAINING WALL
2m. HIGH VERTICAL
CLOSELY BOARDED FENCE
10.3m.
5.9m.
1·8m HIGH VERTICAL
CLOSELY BOARDED
FENCE
N
5.5m.
ROOFLIGHTS
1·1m.
800
PITCHED TILED
ROOF
4
5
6
OPEN FRONTAGE
5 HIGH TREES, S. SHIELDS
1:200 SITE/ROOF PLAN
PROPOSED