

PROPOSED FRONTAGE 1:50

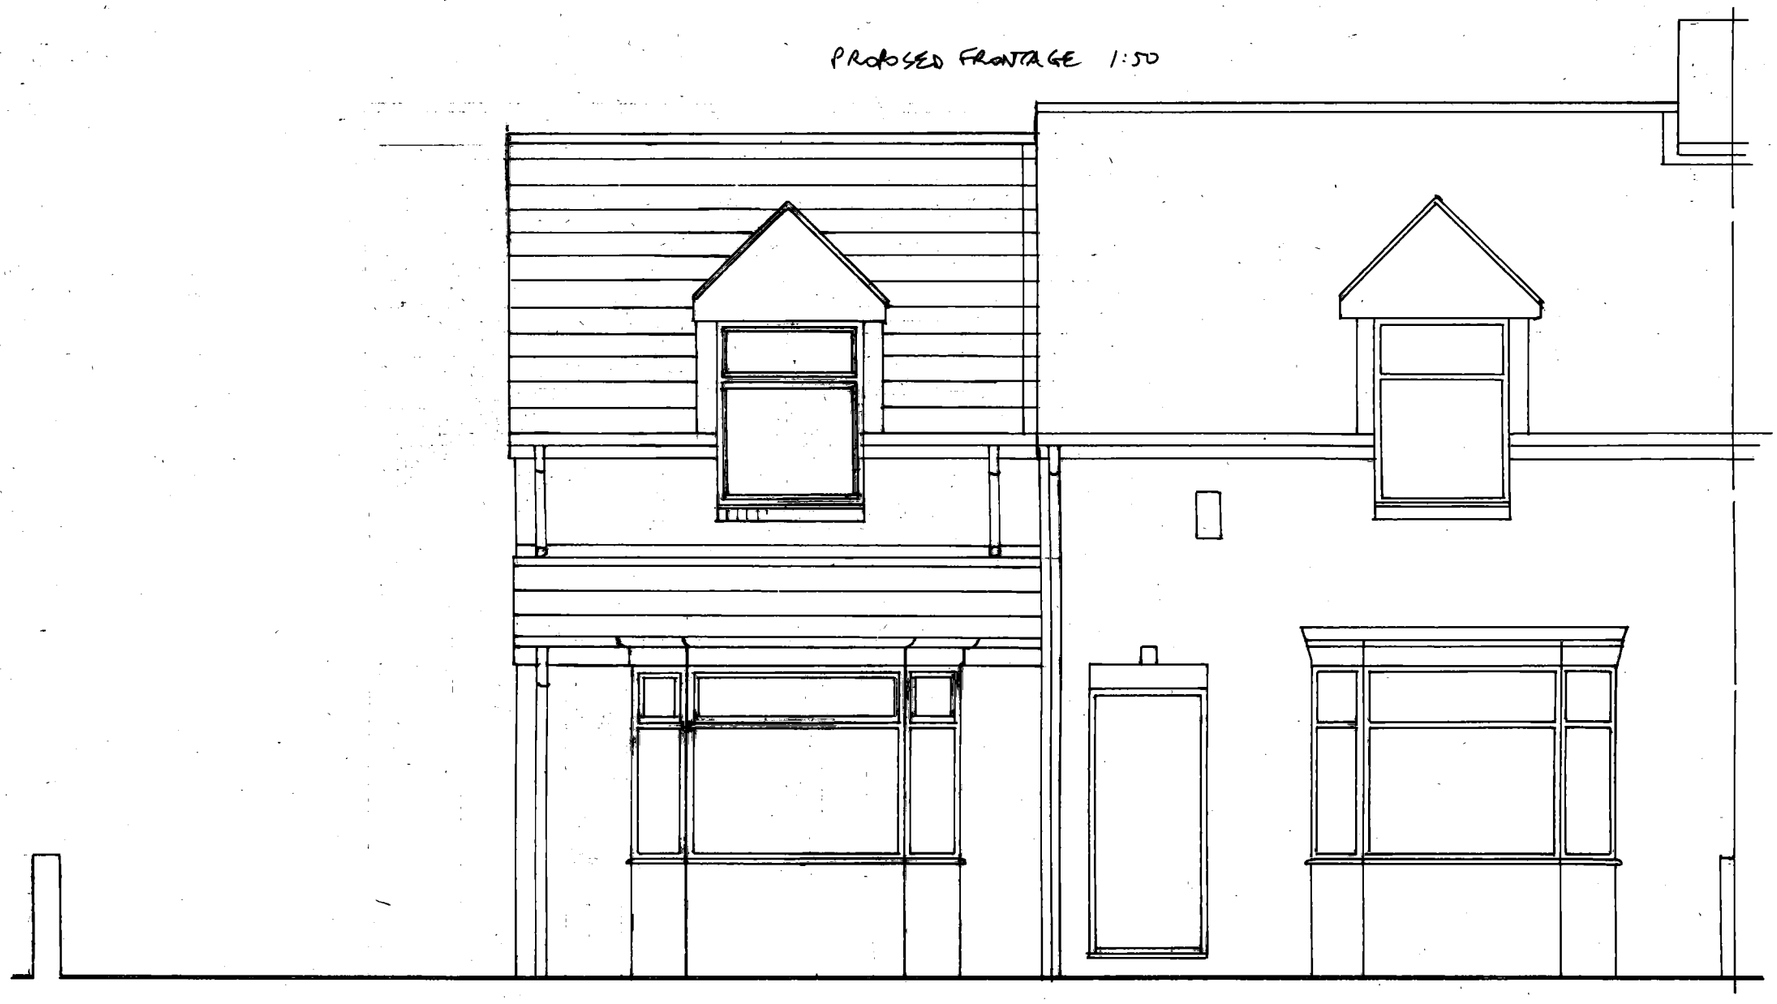

ROOF TILE, FACING BRICK, WHITE UPVC FRAMES, ETC. TO MATCH EXISTING AS CLOSELY AS POSSIBLE.

PROPOSED REAR 1:50

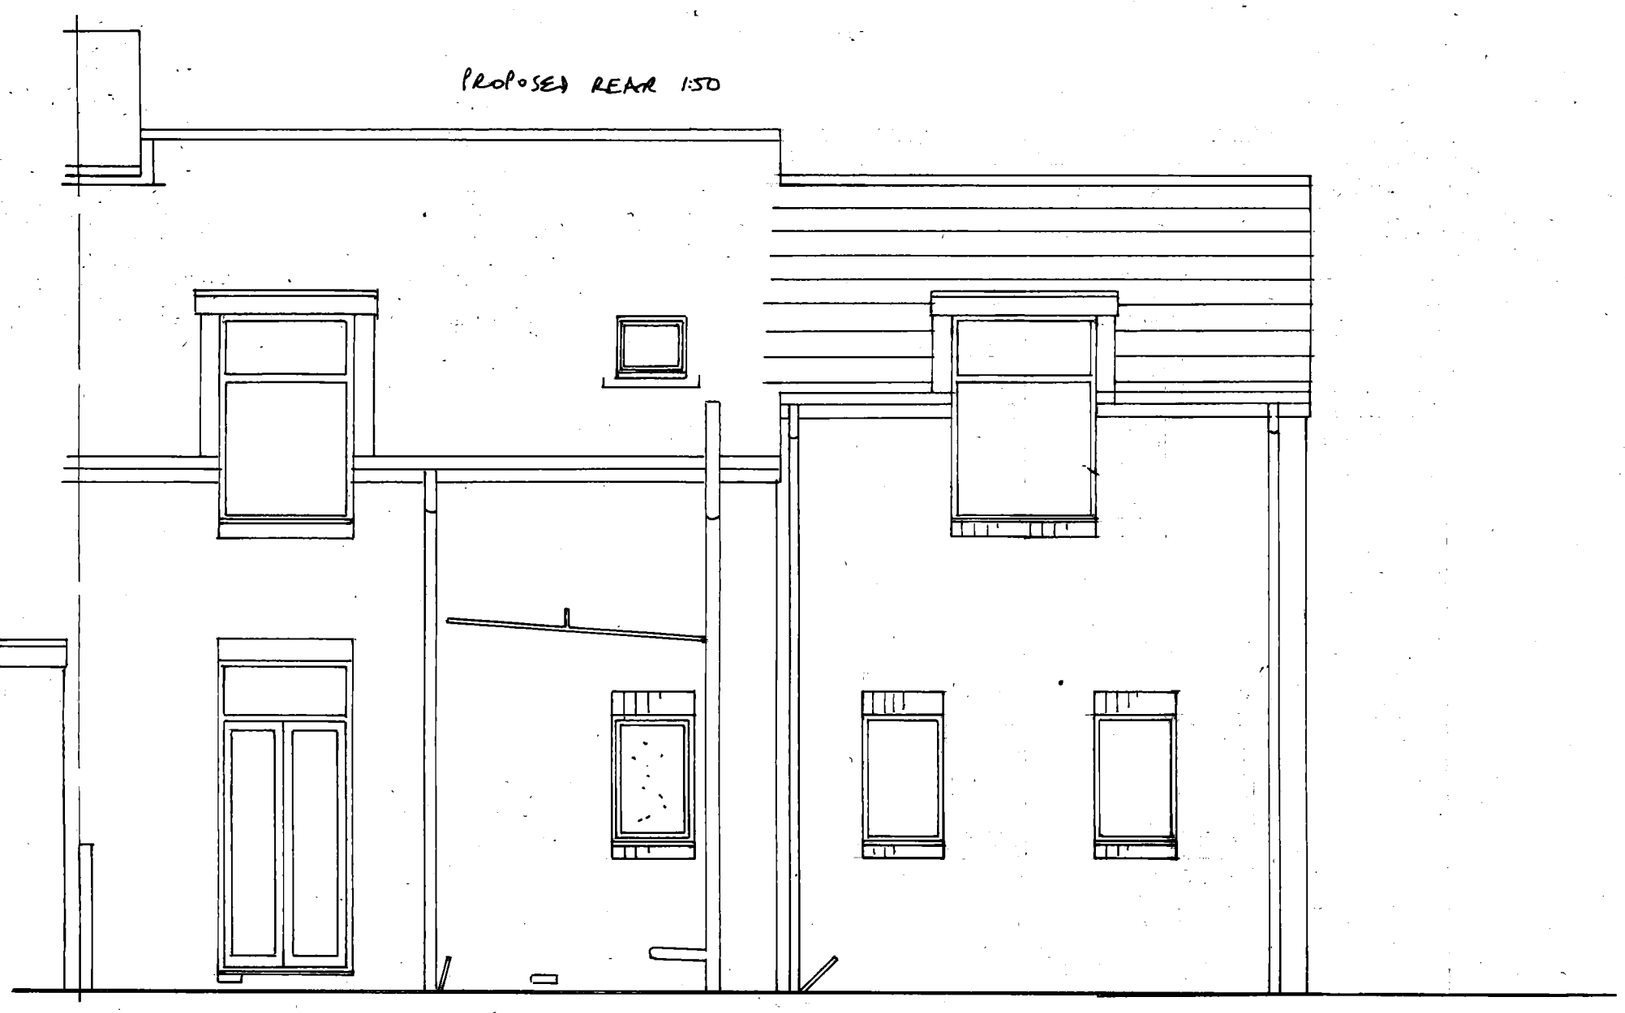

PROPOSED EXTENSION TO 115 MARSDEN ROAD, S. SHIELDS
FOR K. BRECON **DRG NO 4**