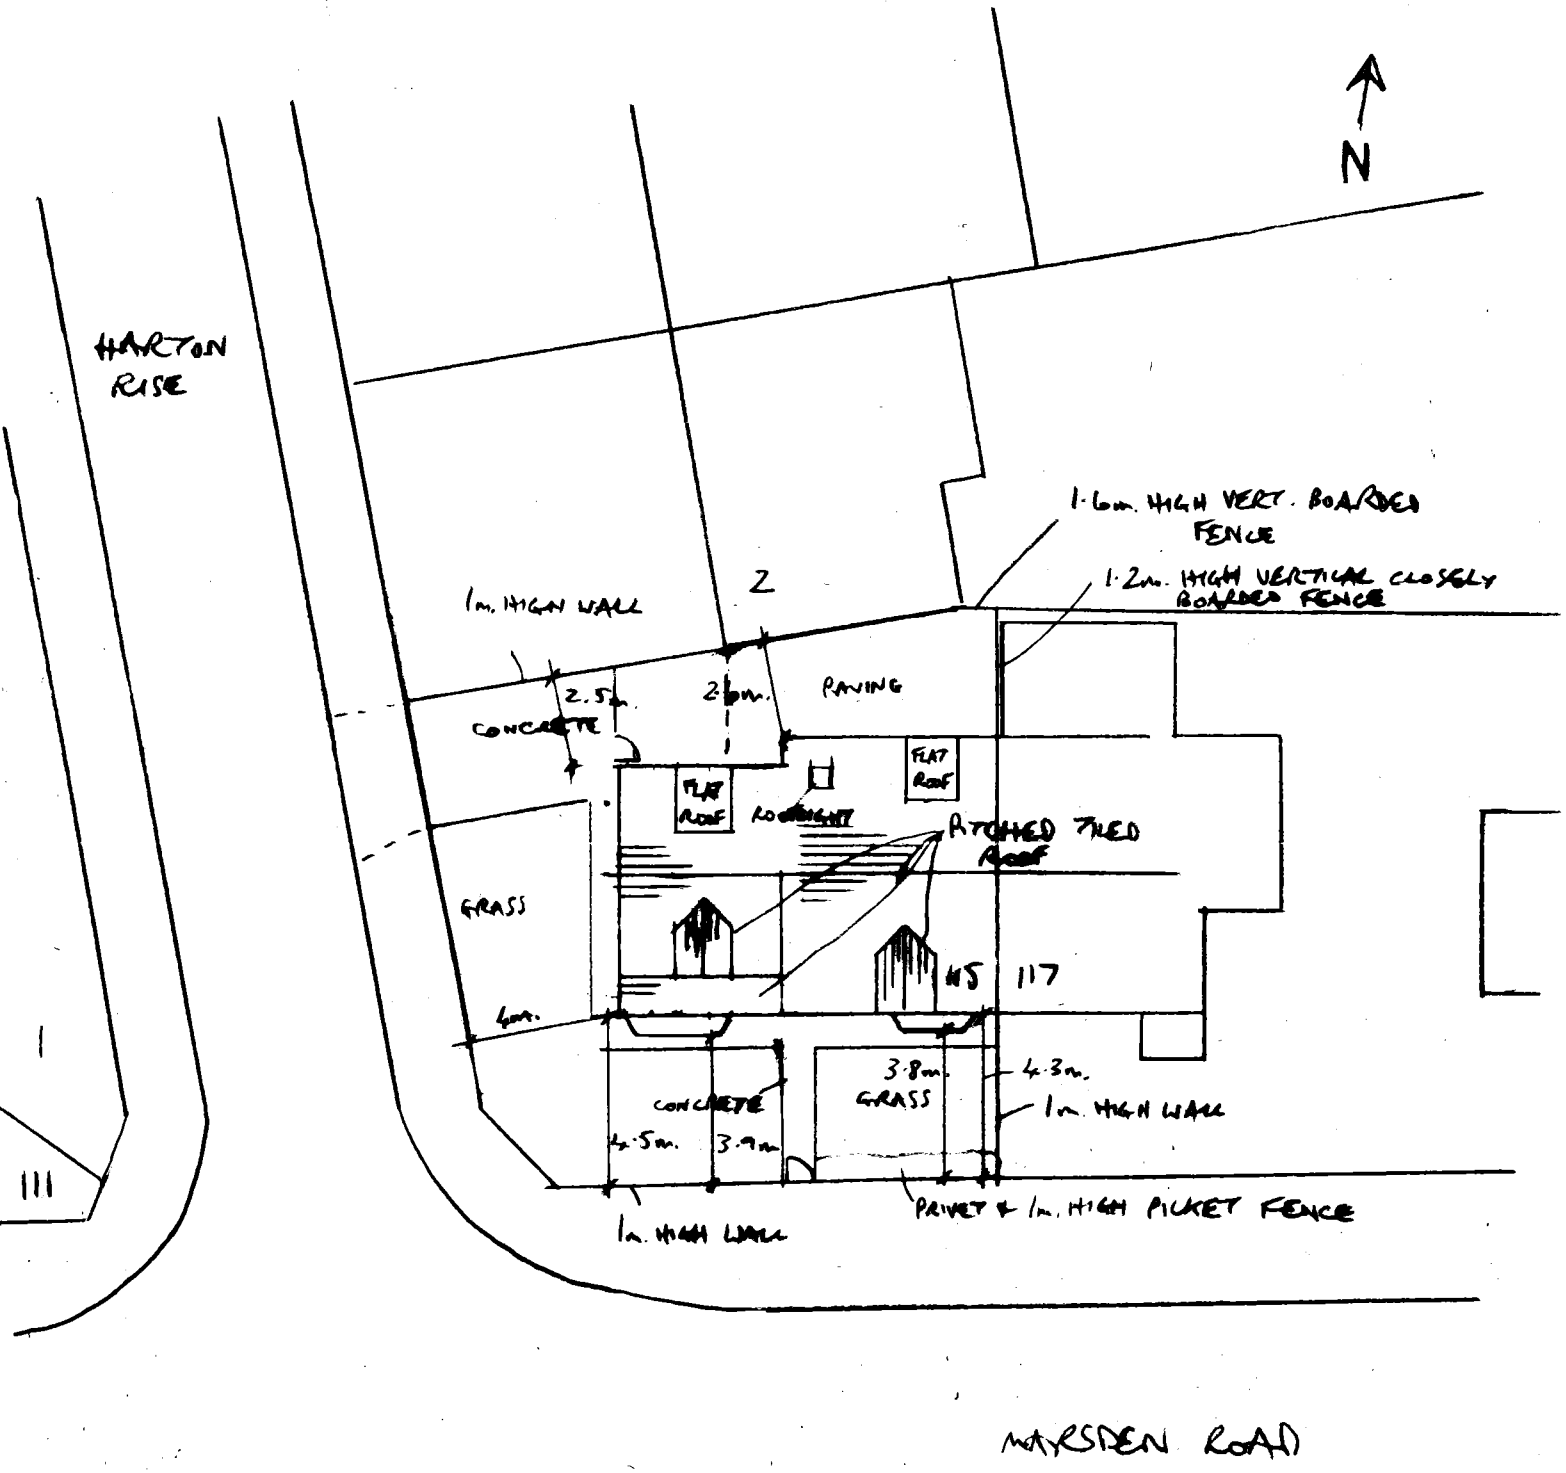


115 MARSDEN ROAD, S. SHIELDS.

1:200 SITE/ROOF PLAN -

PROPOSED REN. A 14/3/19