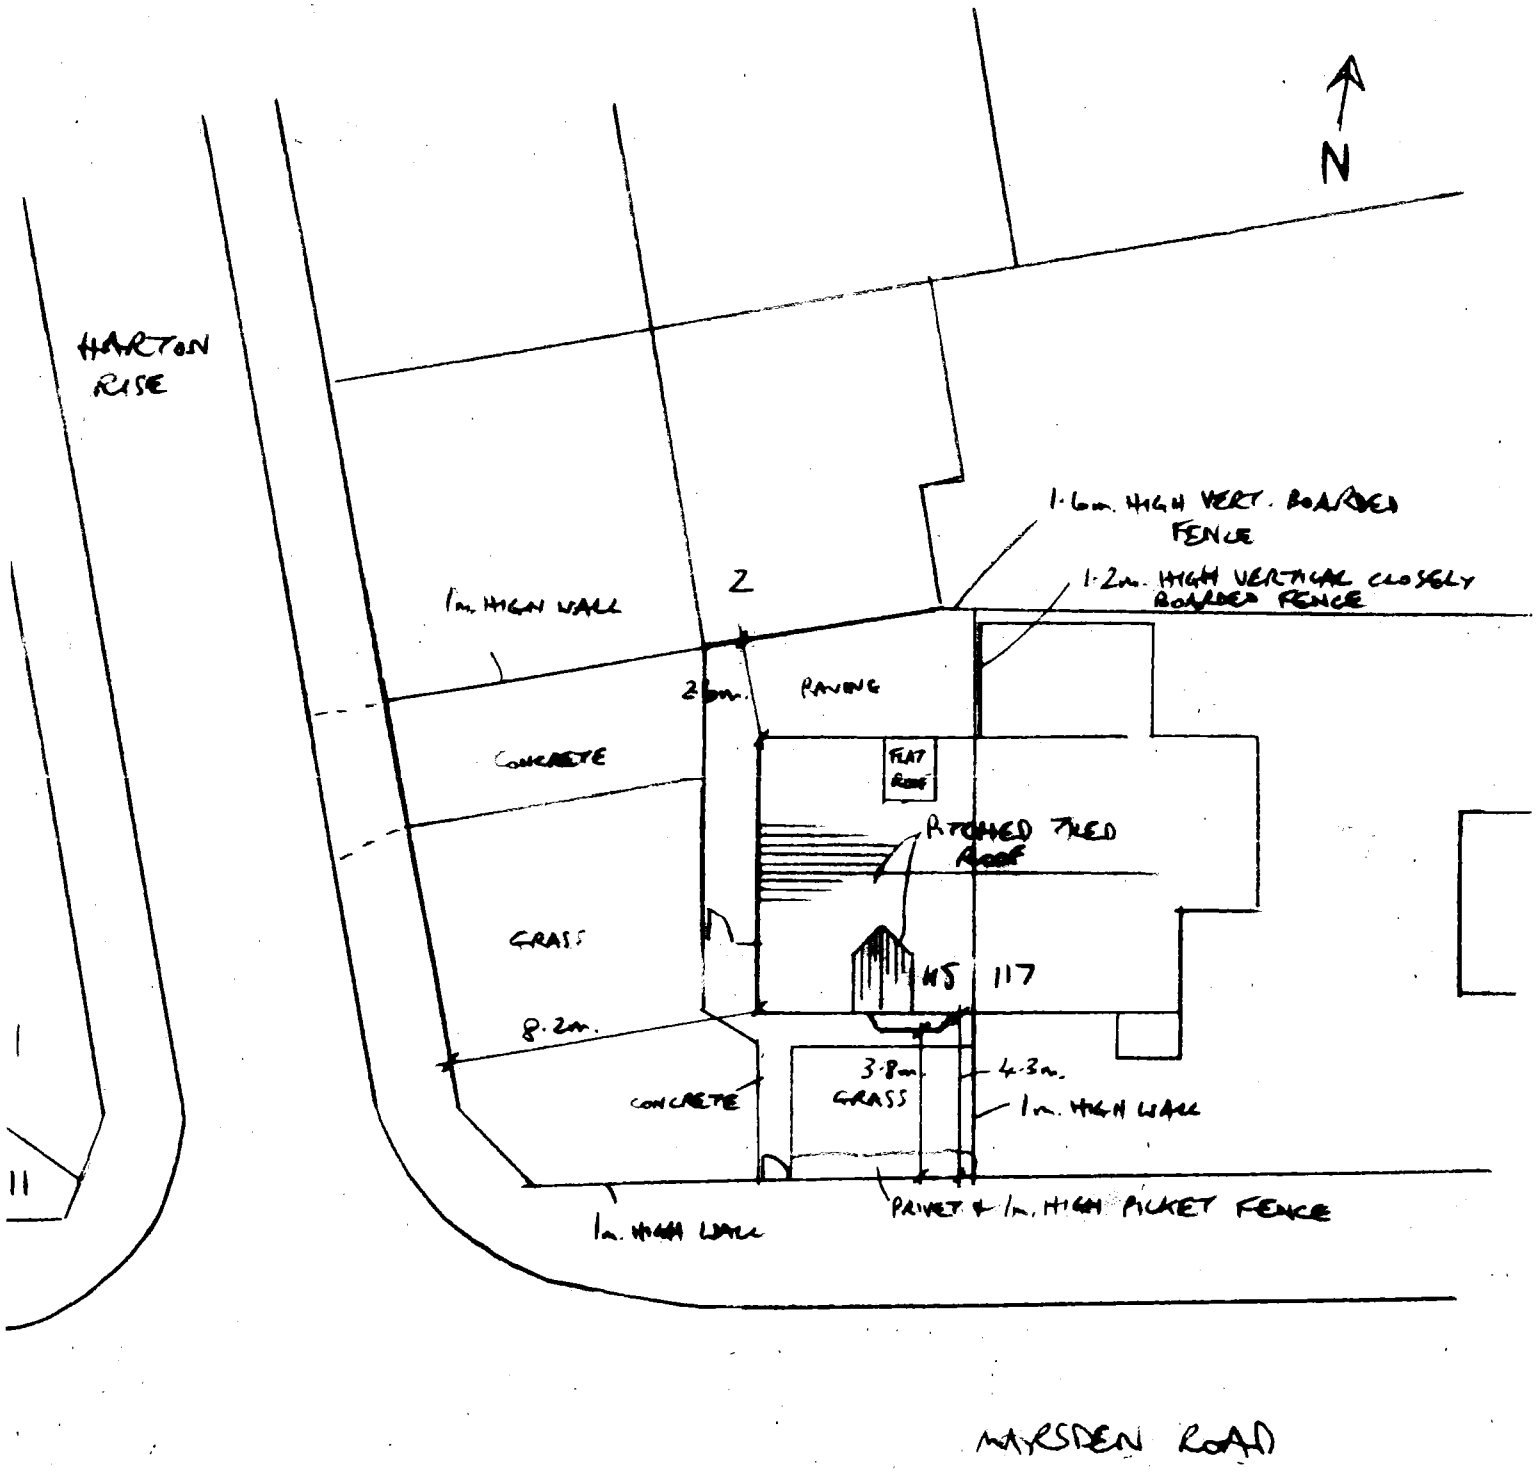


115 MARSDEN ROAD, S. SHIELDS.
1:200 SITE/ROOF PLAN -
EXISTING