
PROPOSED FIRST FLOOR 1:50

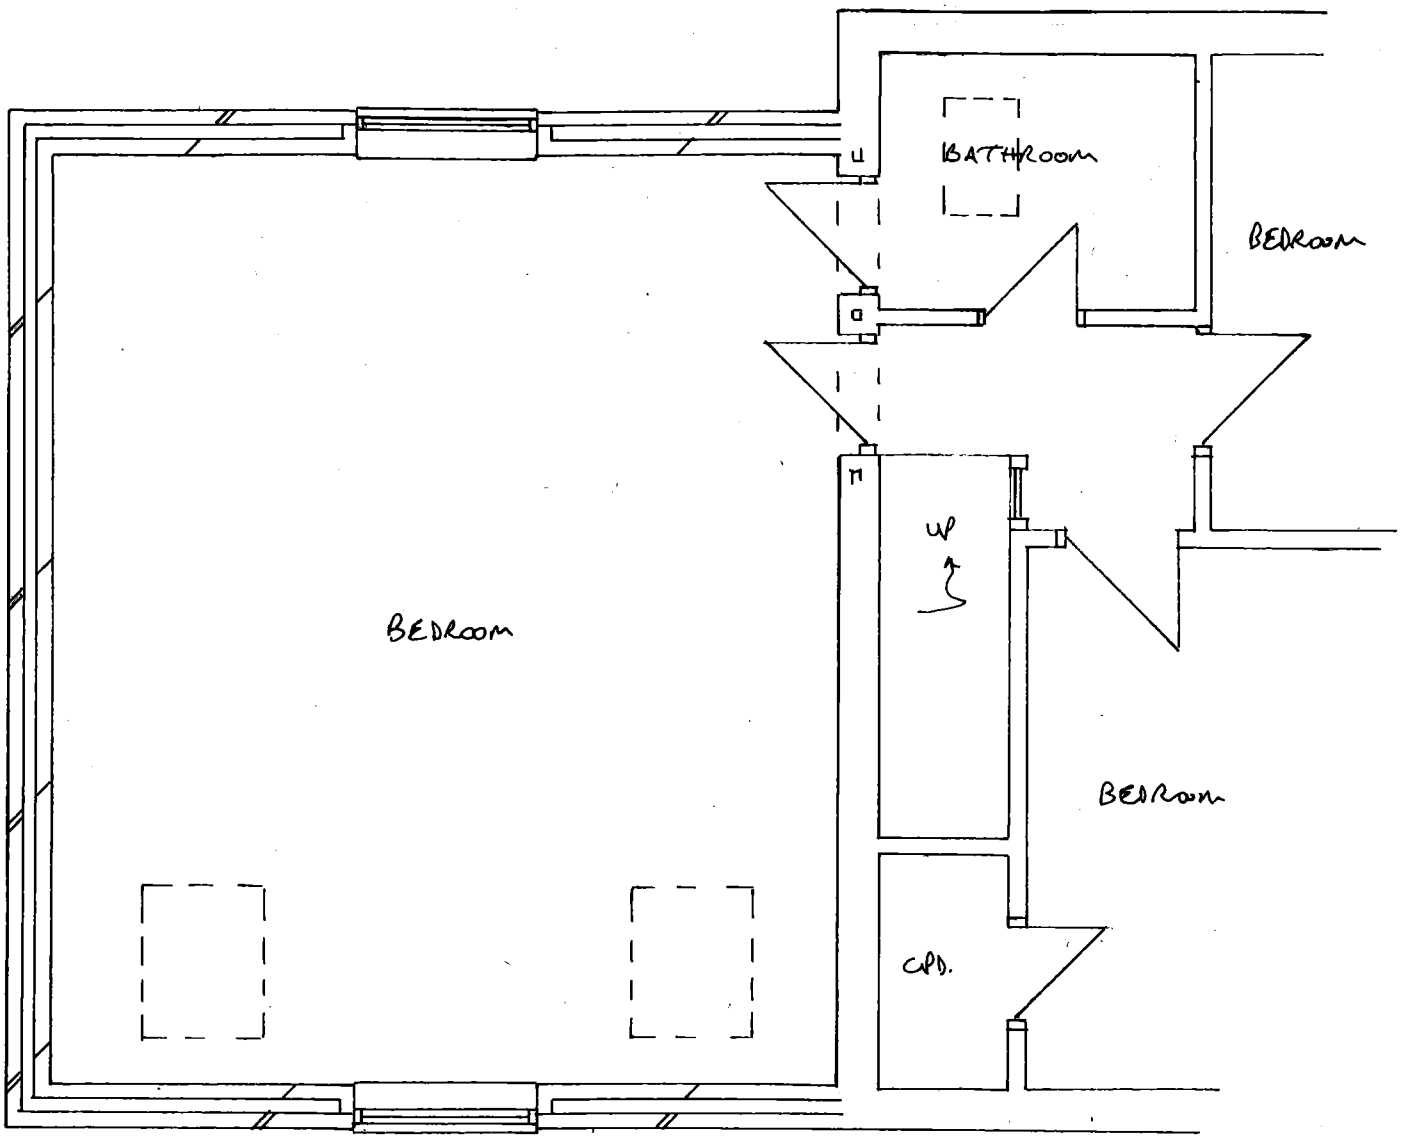

PROPOSED EXTENSION TO 115 MARSDEN RD., SOUTH SHIELDS
FOR K. BRECON **DRG NO 3**