



EXISTING BLOCK PLAN
scale 1:100

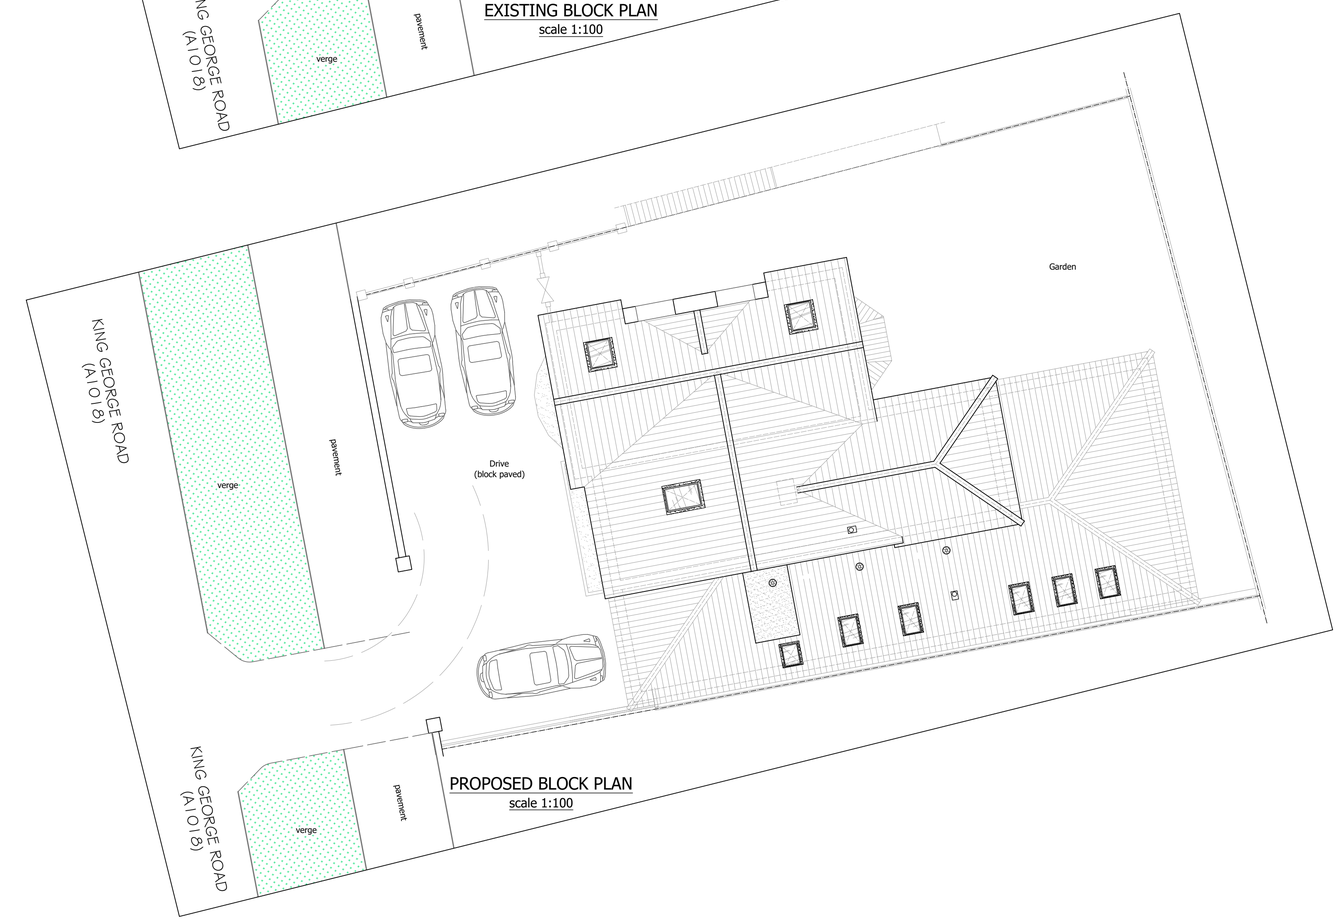

PROPOSED BLOCK PLAN
scale 1:100

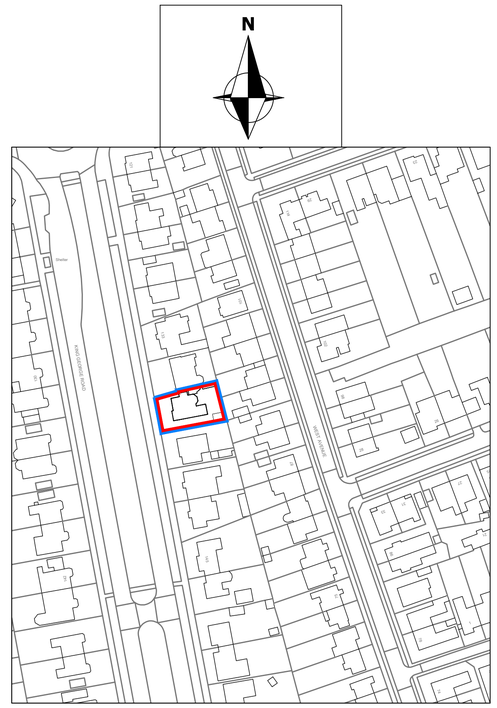

EXISTING LOCATION PLAN
scale 1:1250

The contractor is to check and verify all building and site dimensions, levels and sewer invert levels at connection points before commencing work.
This drawing is to be read with and checked against structural and specialist drawings provided for the work.
The contractor is to comply in all respects with the current Building Regulations whether specifically stated on the drawings or not.
This drawing and the building works depicted are the copyright of Tims Morris Ltd and may not be reproduced except by permission.

0 0 1 1 2 2 3 3 4 4 5 5m 1:50
0 1 2 3 4 5 6 7 8 9 10m1:100

Client.
Fahmida Begum
C/o EMG Solicitors

Project.
137 King George Road
South Shields

Drawing Title.
Location Plan.
Existing & Proposed Block Plan
(Planning)

TimsMorris Building Consultancy & Design
T 01434 606 500
F 01434 607 100
E enquiries@timsmorris.co.uk
Tims Morris Ltd
1a Meal Market
Hexham
Northumberland
NE46 1NF

A1

Scale	Drawn By	Drwg No.
As shown	DM	180043-01
Date	Revision	
Mar '19		