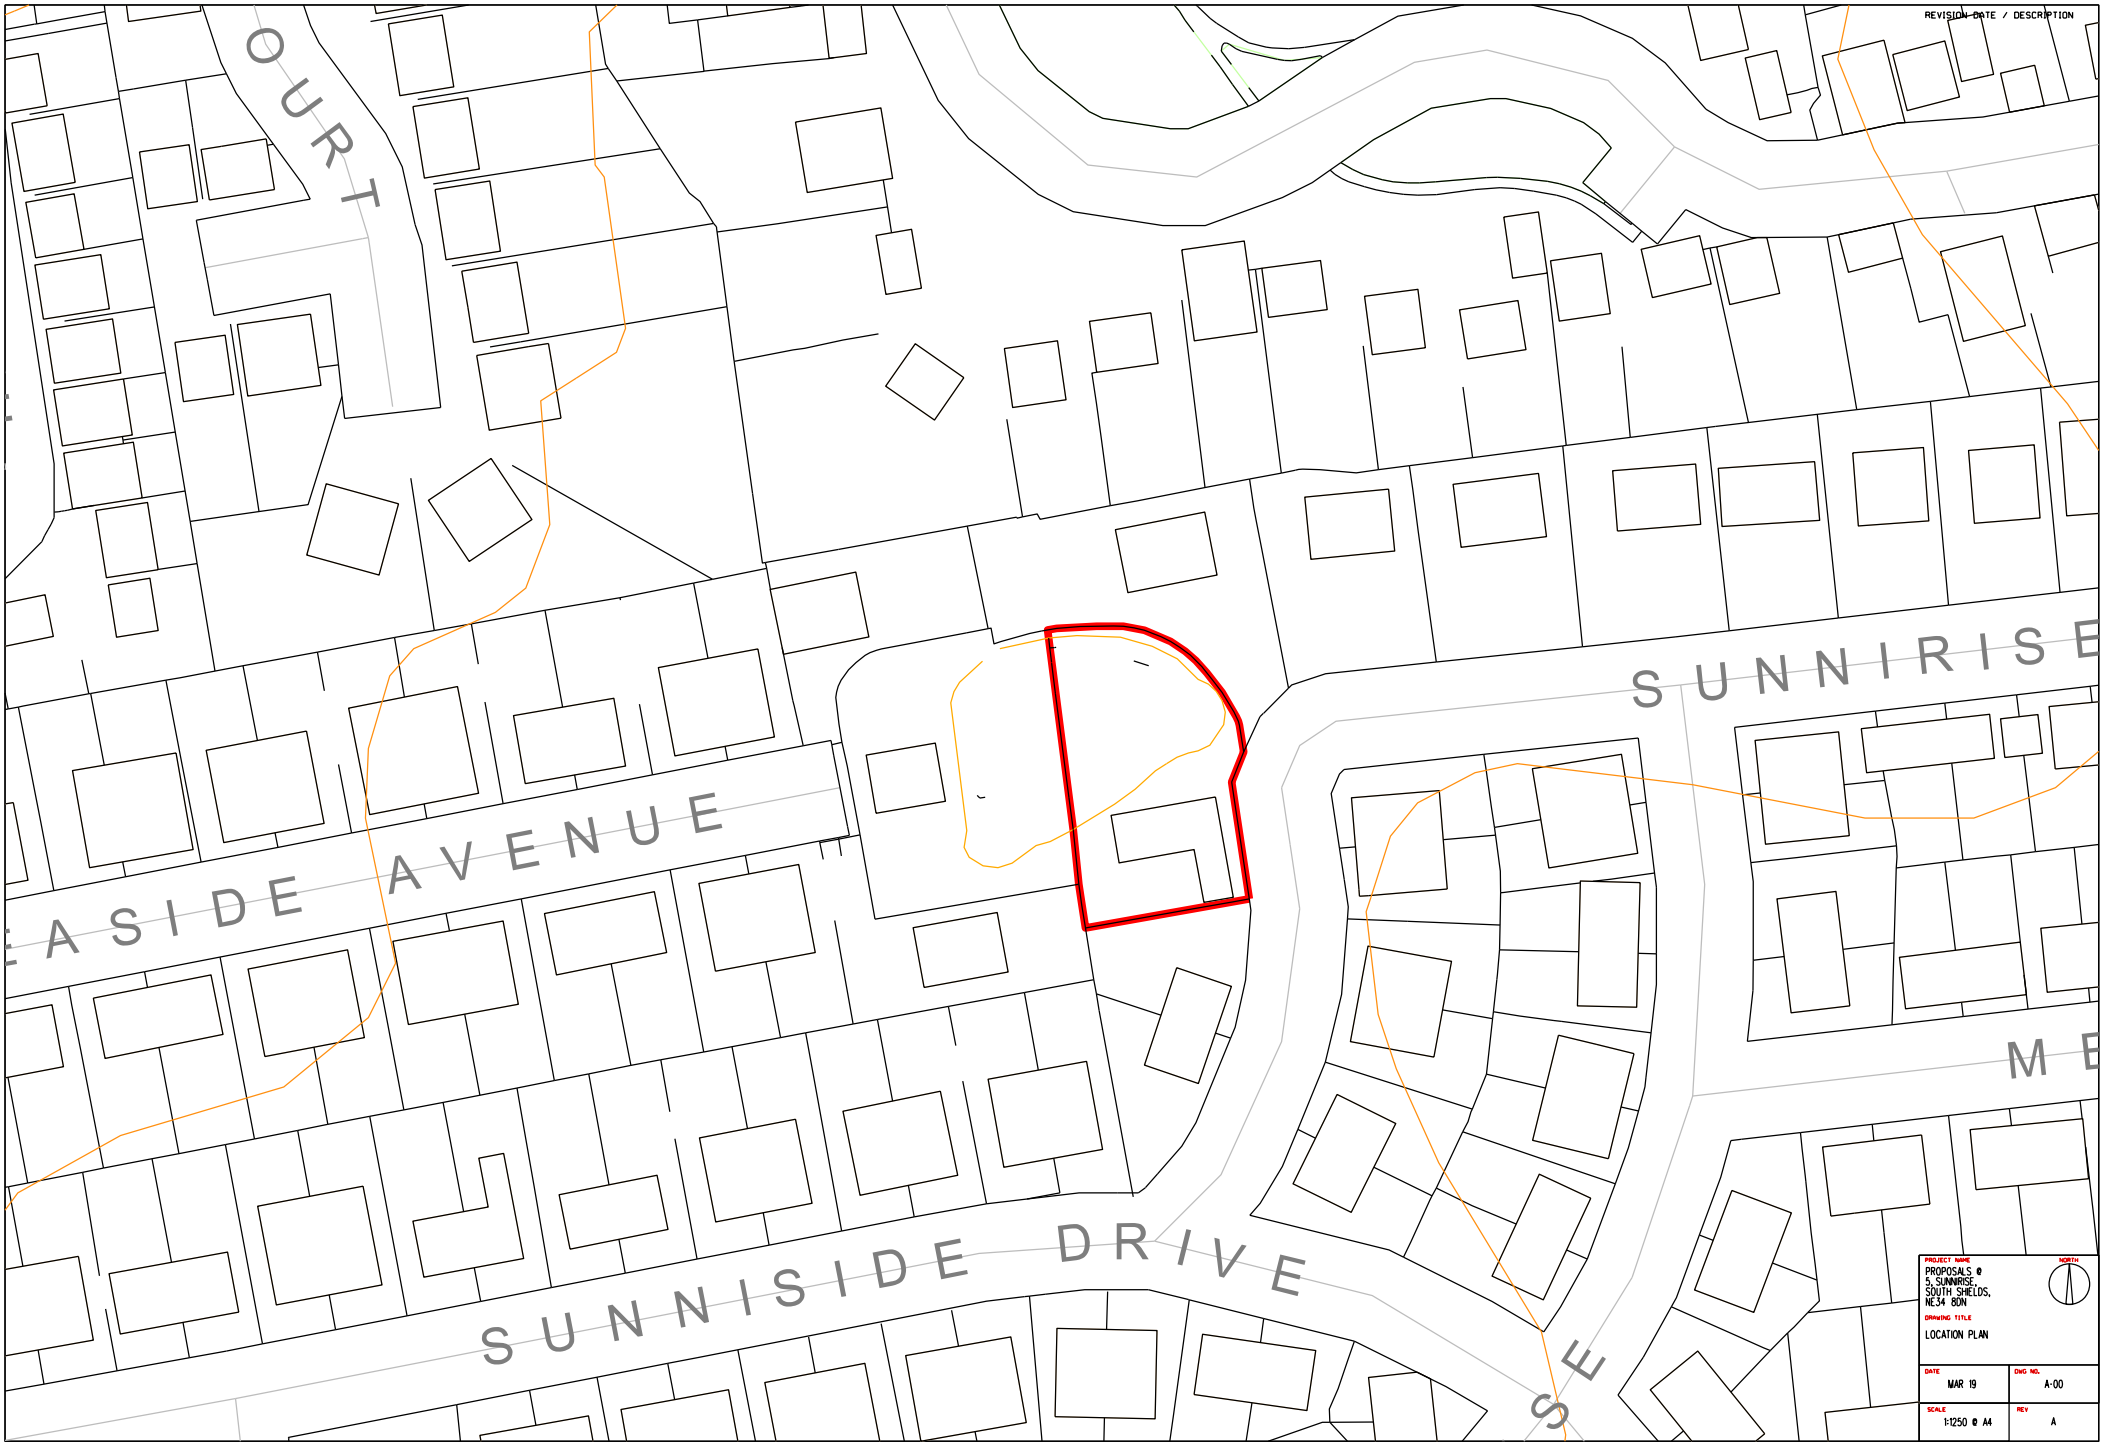

REVISION DATE / DESCRIPTION
OURT
EASIDE AVENUE
SUNNIRISE
SUNNISIDE DRIVE
SE
PROJECT NAME
PROPOSALS @
5, SUNNRISE,
SOUTH SHIELDS,
NE34 8DN
DRAWING TITLE
LOCATION PLAN
NORTH
DATE
MAR 19
DWG NO.
A-00
SCALE
1:1250 @ A4
REV
A