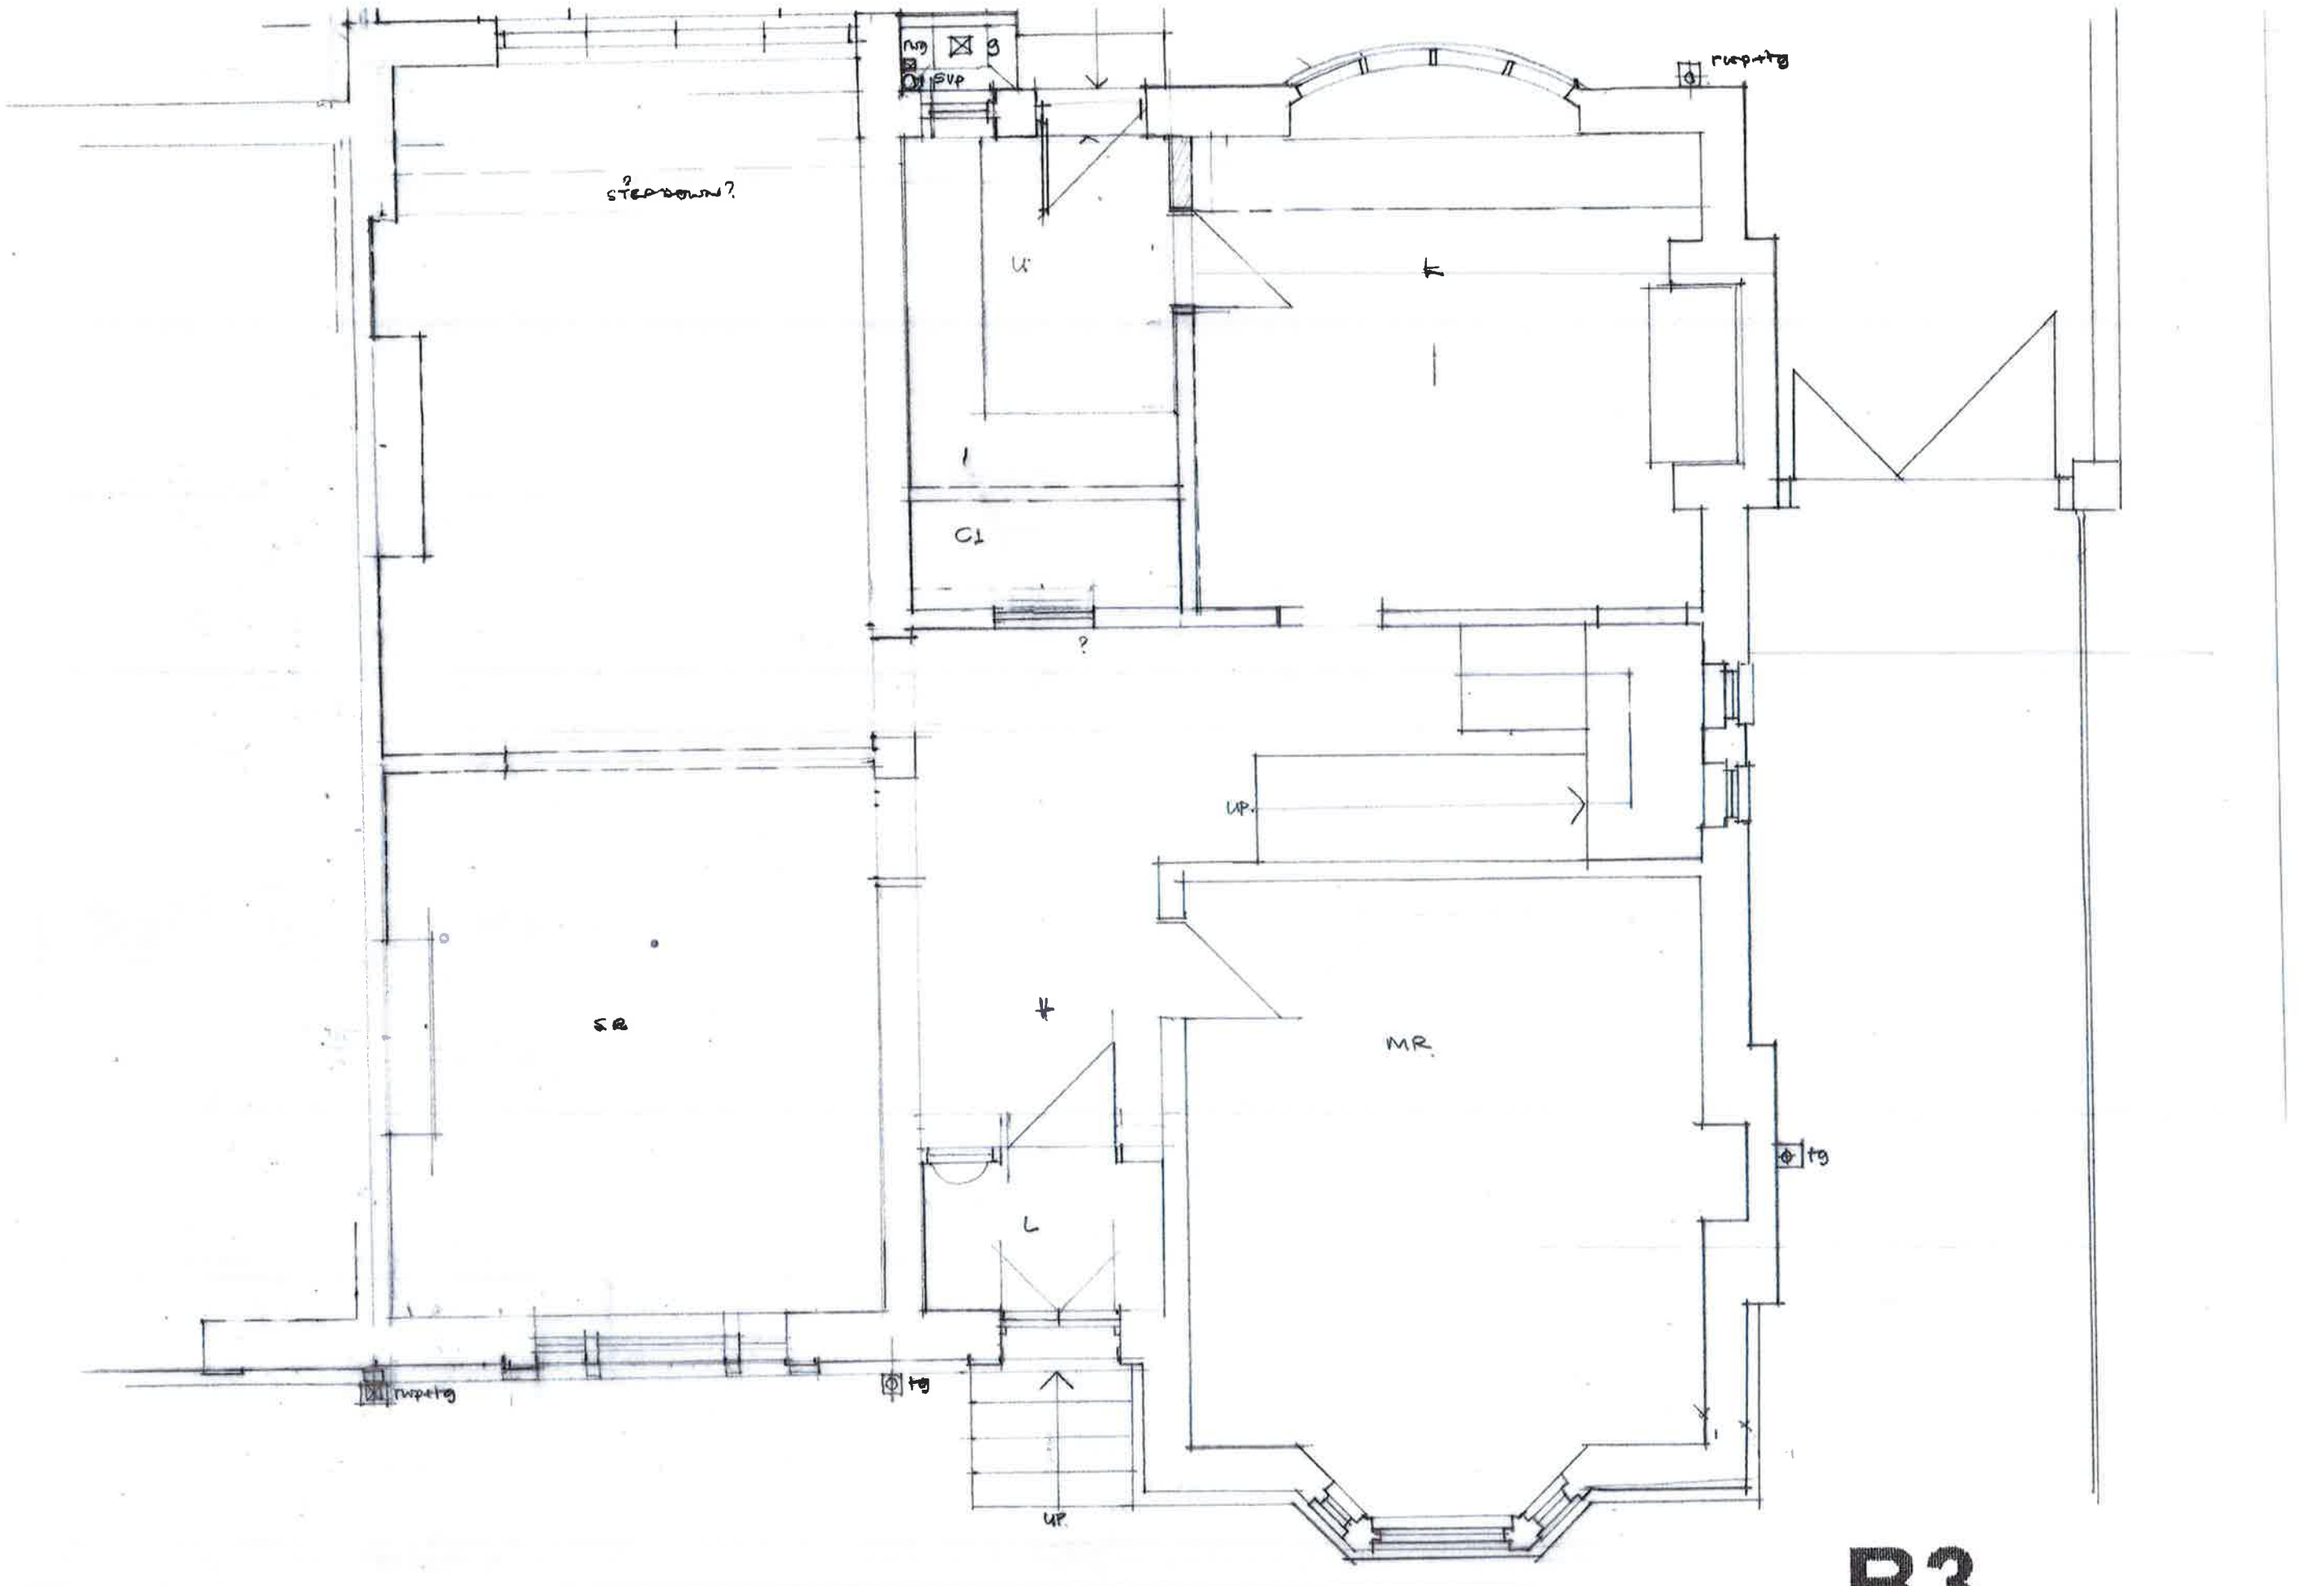


11 Ashleigh Villas, East Boldon
Ground Floor plan(part) extg
1:50@A3

1905
E1
12.05.19

B3 architecture

conservation contemporary design

11a struan terrace, east boldon, tyne and wear. ne36 0ax t 01915364400 m 07714336084
f 01915371529 e tonybarnes@b3architecture.fsnet.co.uk