
Notes.
a. Blue grey slates.
b. White grey imperial brickwork with red brick banding & detail
c. Painted timber V.S. sashes.
d. Painted timber door case and window surrounds.
e. lead flashings.
f. Stone cills. painted.

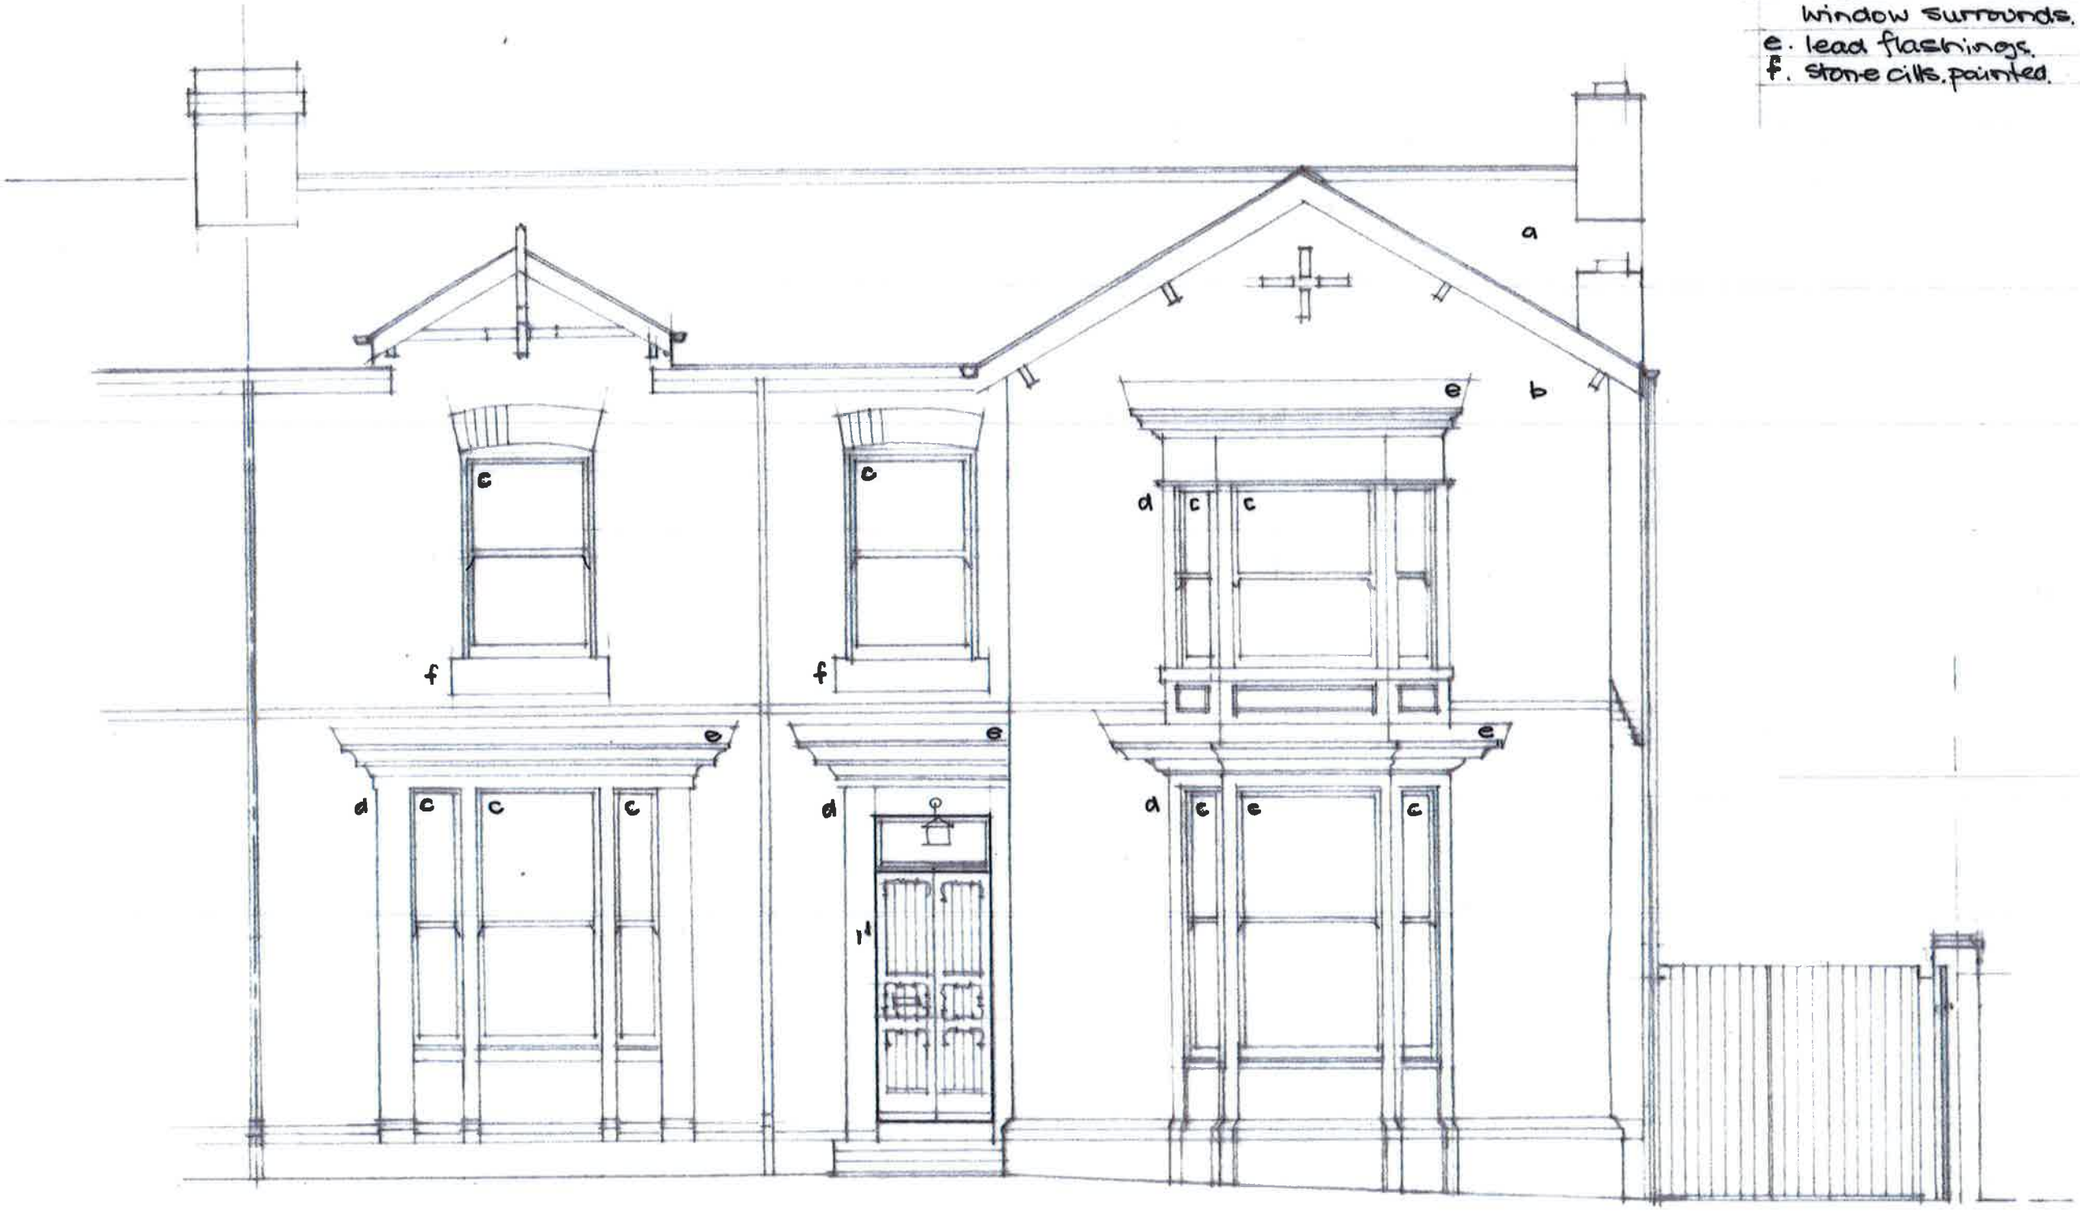

11 Ashleigh Villas, East Boldon 1905
South Elevation(road frontage) extg E4
1:50 @ A3 12.05.19

B3 architecture
conservation contemporary design
11a struan terrace, east boldon, tyne and wear. ne36 0aa t 01915364400 m 07714336084
f 01915371529 e tonybarnes@b3architecture.fsnet.co.uk