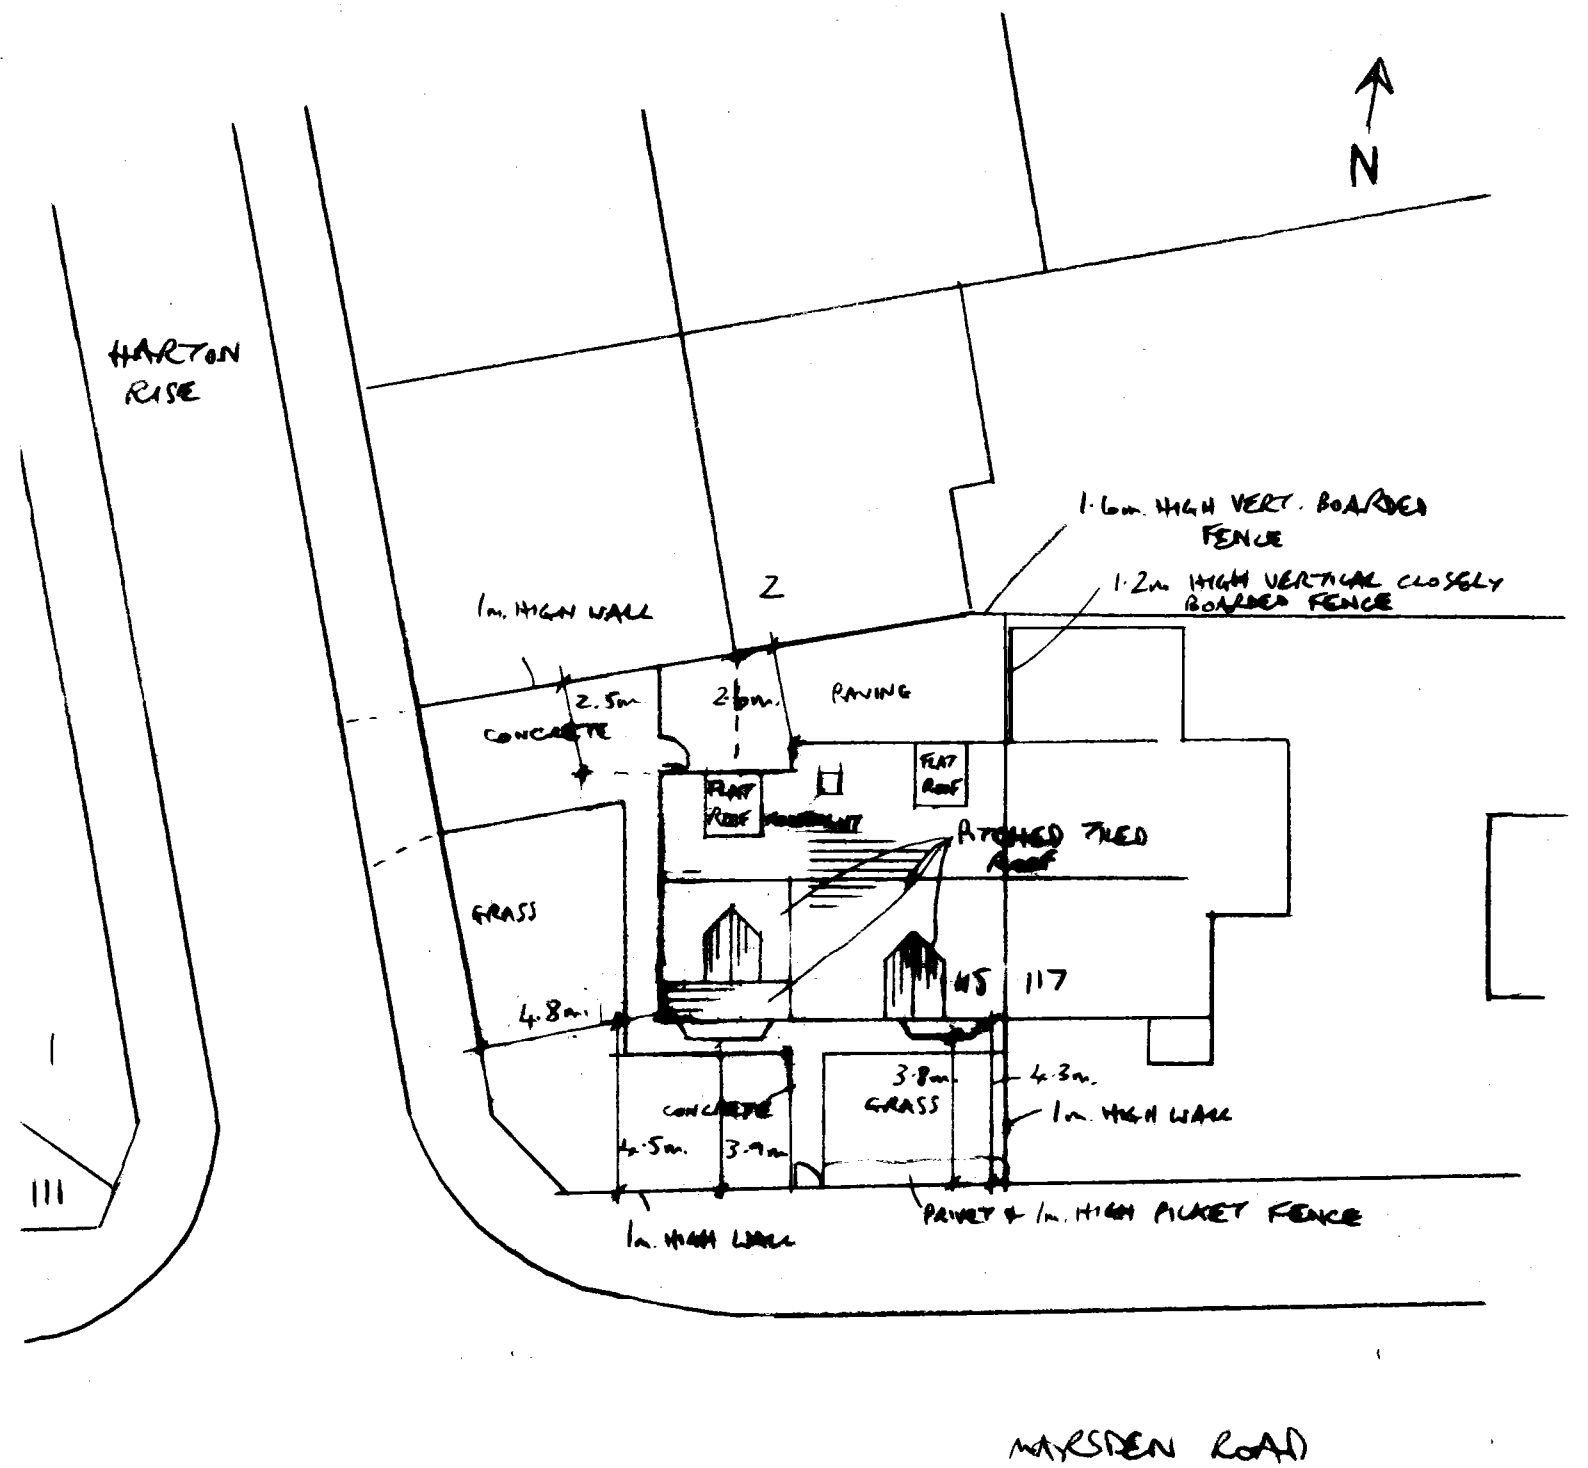


115 MARSDEN ROAD, S. SHIELDS

1:200 SITE/ROOF PLAN -

PROPOSED