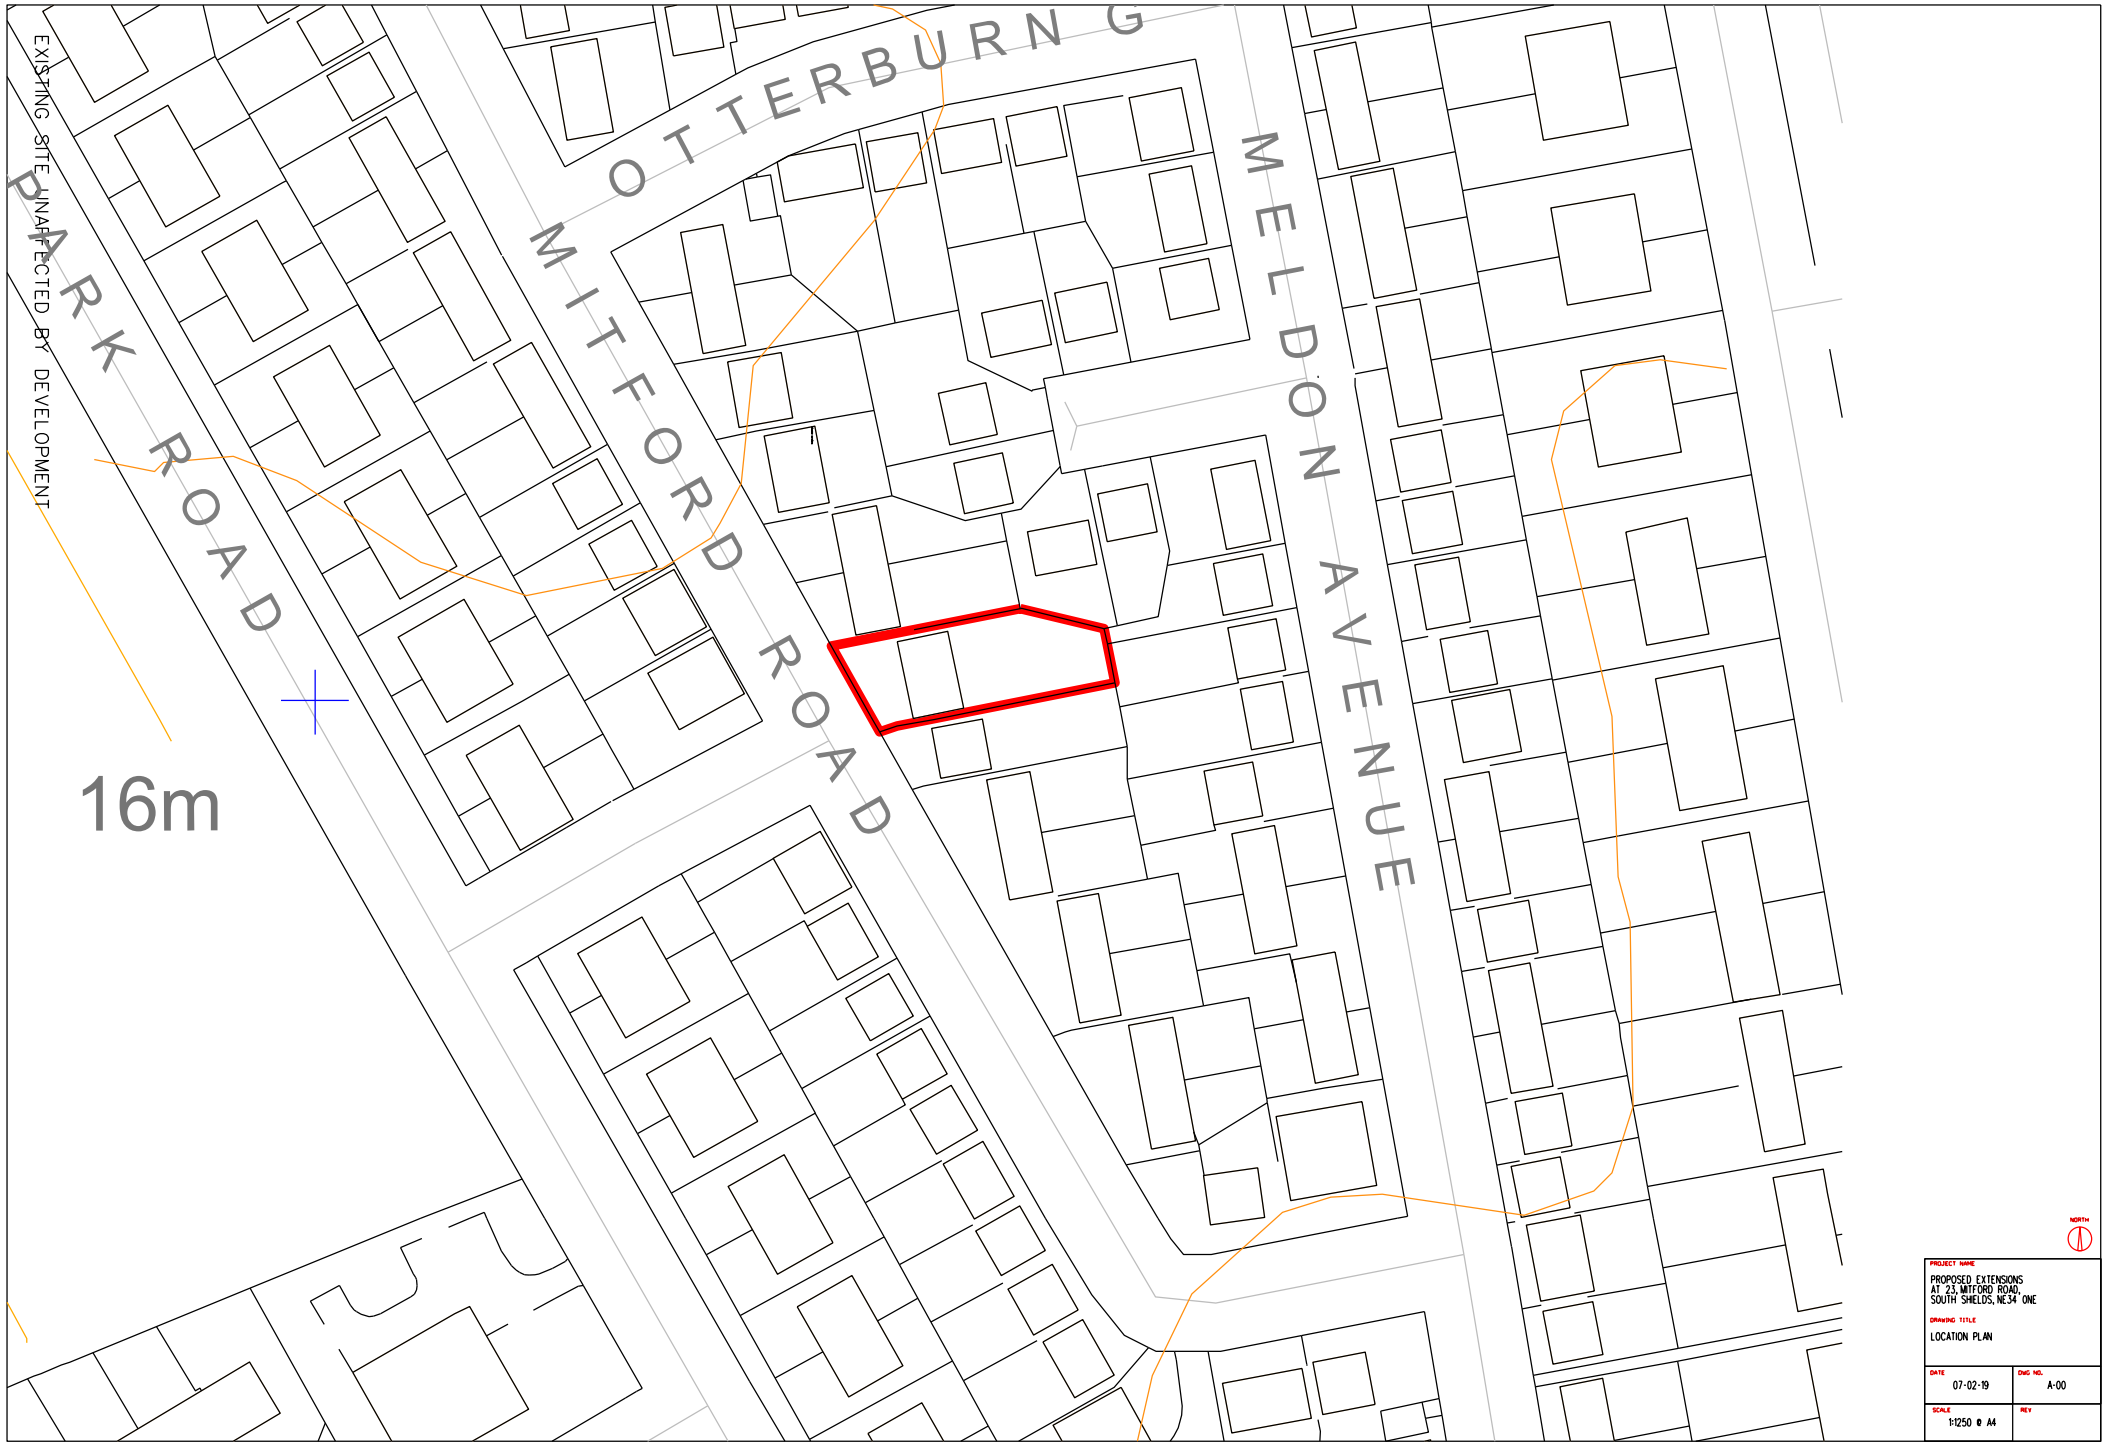

OTTERBURN G
MITFORD ROAD
MELDON AVENUE
PARK ROAD
EXISTING SITE UNAFFECTED BY DEVELOPMENT
16m
NORTH
PROJECT NAME
PROPOSED EXTENSIONS
AT 23, MITFORD ROAD,
SOUTH SHIELDS, NE34 0NE
DRAWING TITLE
LOCATION PLAN
DATE
07-02-19
DWG NO.
A-00
SCALE
1:1250 @ A4
REV