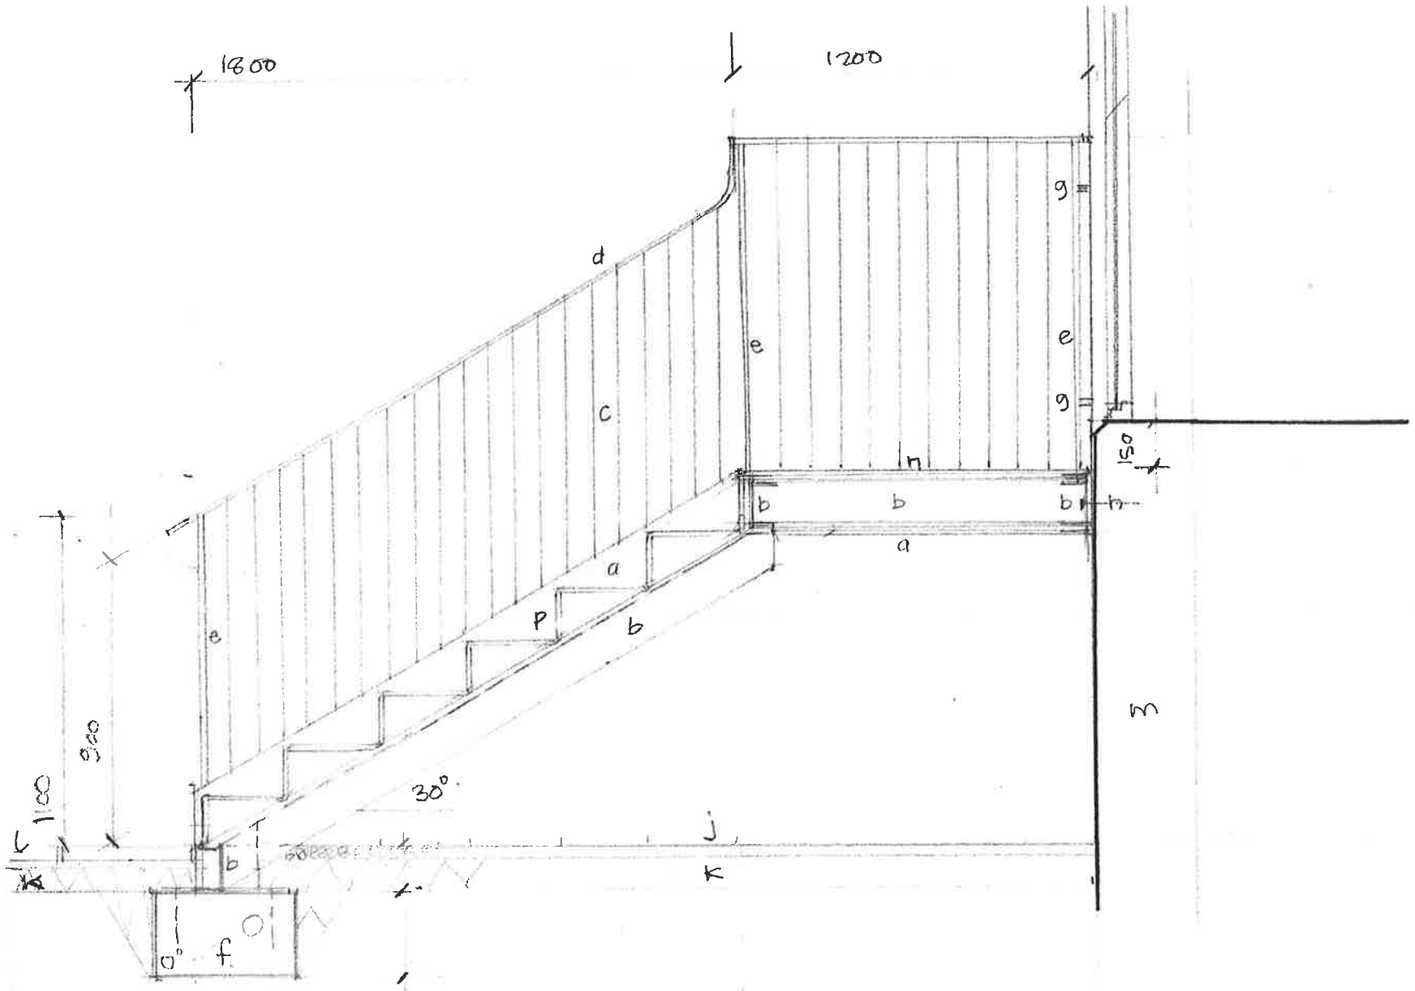

1 Section.

a 203.76 pf channel · ends.
b 152.76 pf channel · intermed.
c 15 sq ms bar
d 50.13 sqedge ½ round convex handrail
e 20.20 ms bar.
f. nom 450.300 conc. found.
g 15 ϕ tubular spacers + M12 resin anchors.
h M20 resin anchor + spacer washers.
j gravel
k well consolidated selected hardcore
l selected pavings + bedding
m house wall
n pc. chequer plate landing.
p pc chequer plate treads. nom. 300 x 150 Rise.

ST 0362/19 HFUL

SOUTH TYNESIDE COUNCIL
29 APR 2019
PLANNING

Alterations to 2 Station Road, East Boldon 1901
External Staircase: section A.A proposed **W2**
1:20 @ A3 11.03.19

B3 architecture
conservation contemporary design
11a struan terrace. east boldon. tyne and wear. ne36 0ea t 01915364400 m 07714336084
f 01915371529 e tonybarnes@b3architecture.fsnet.co.uk