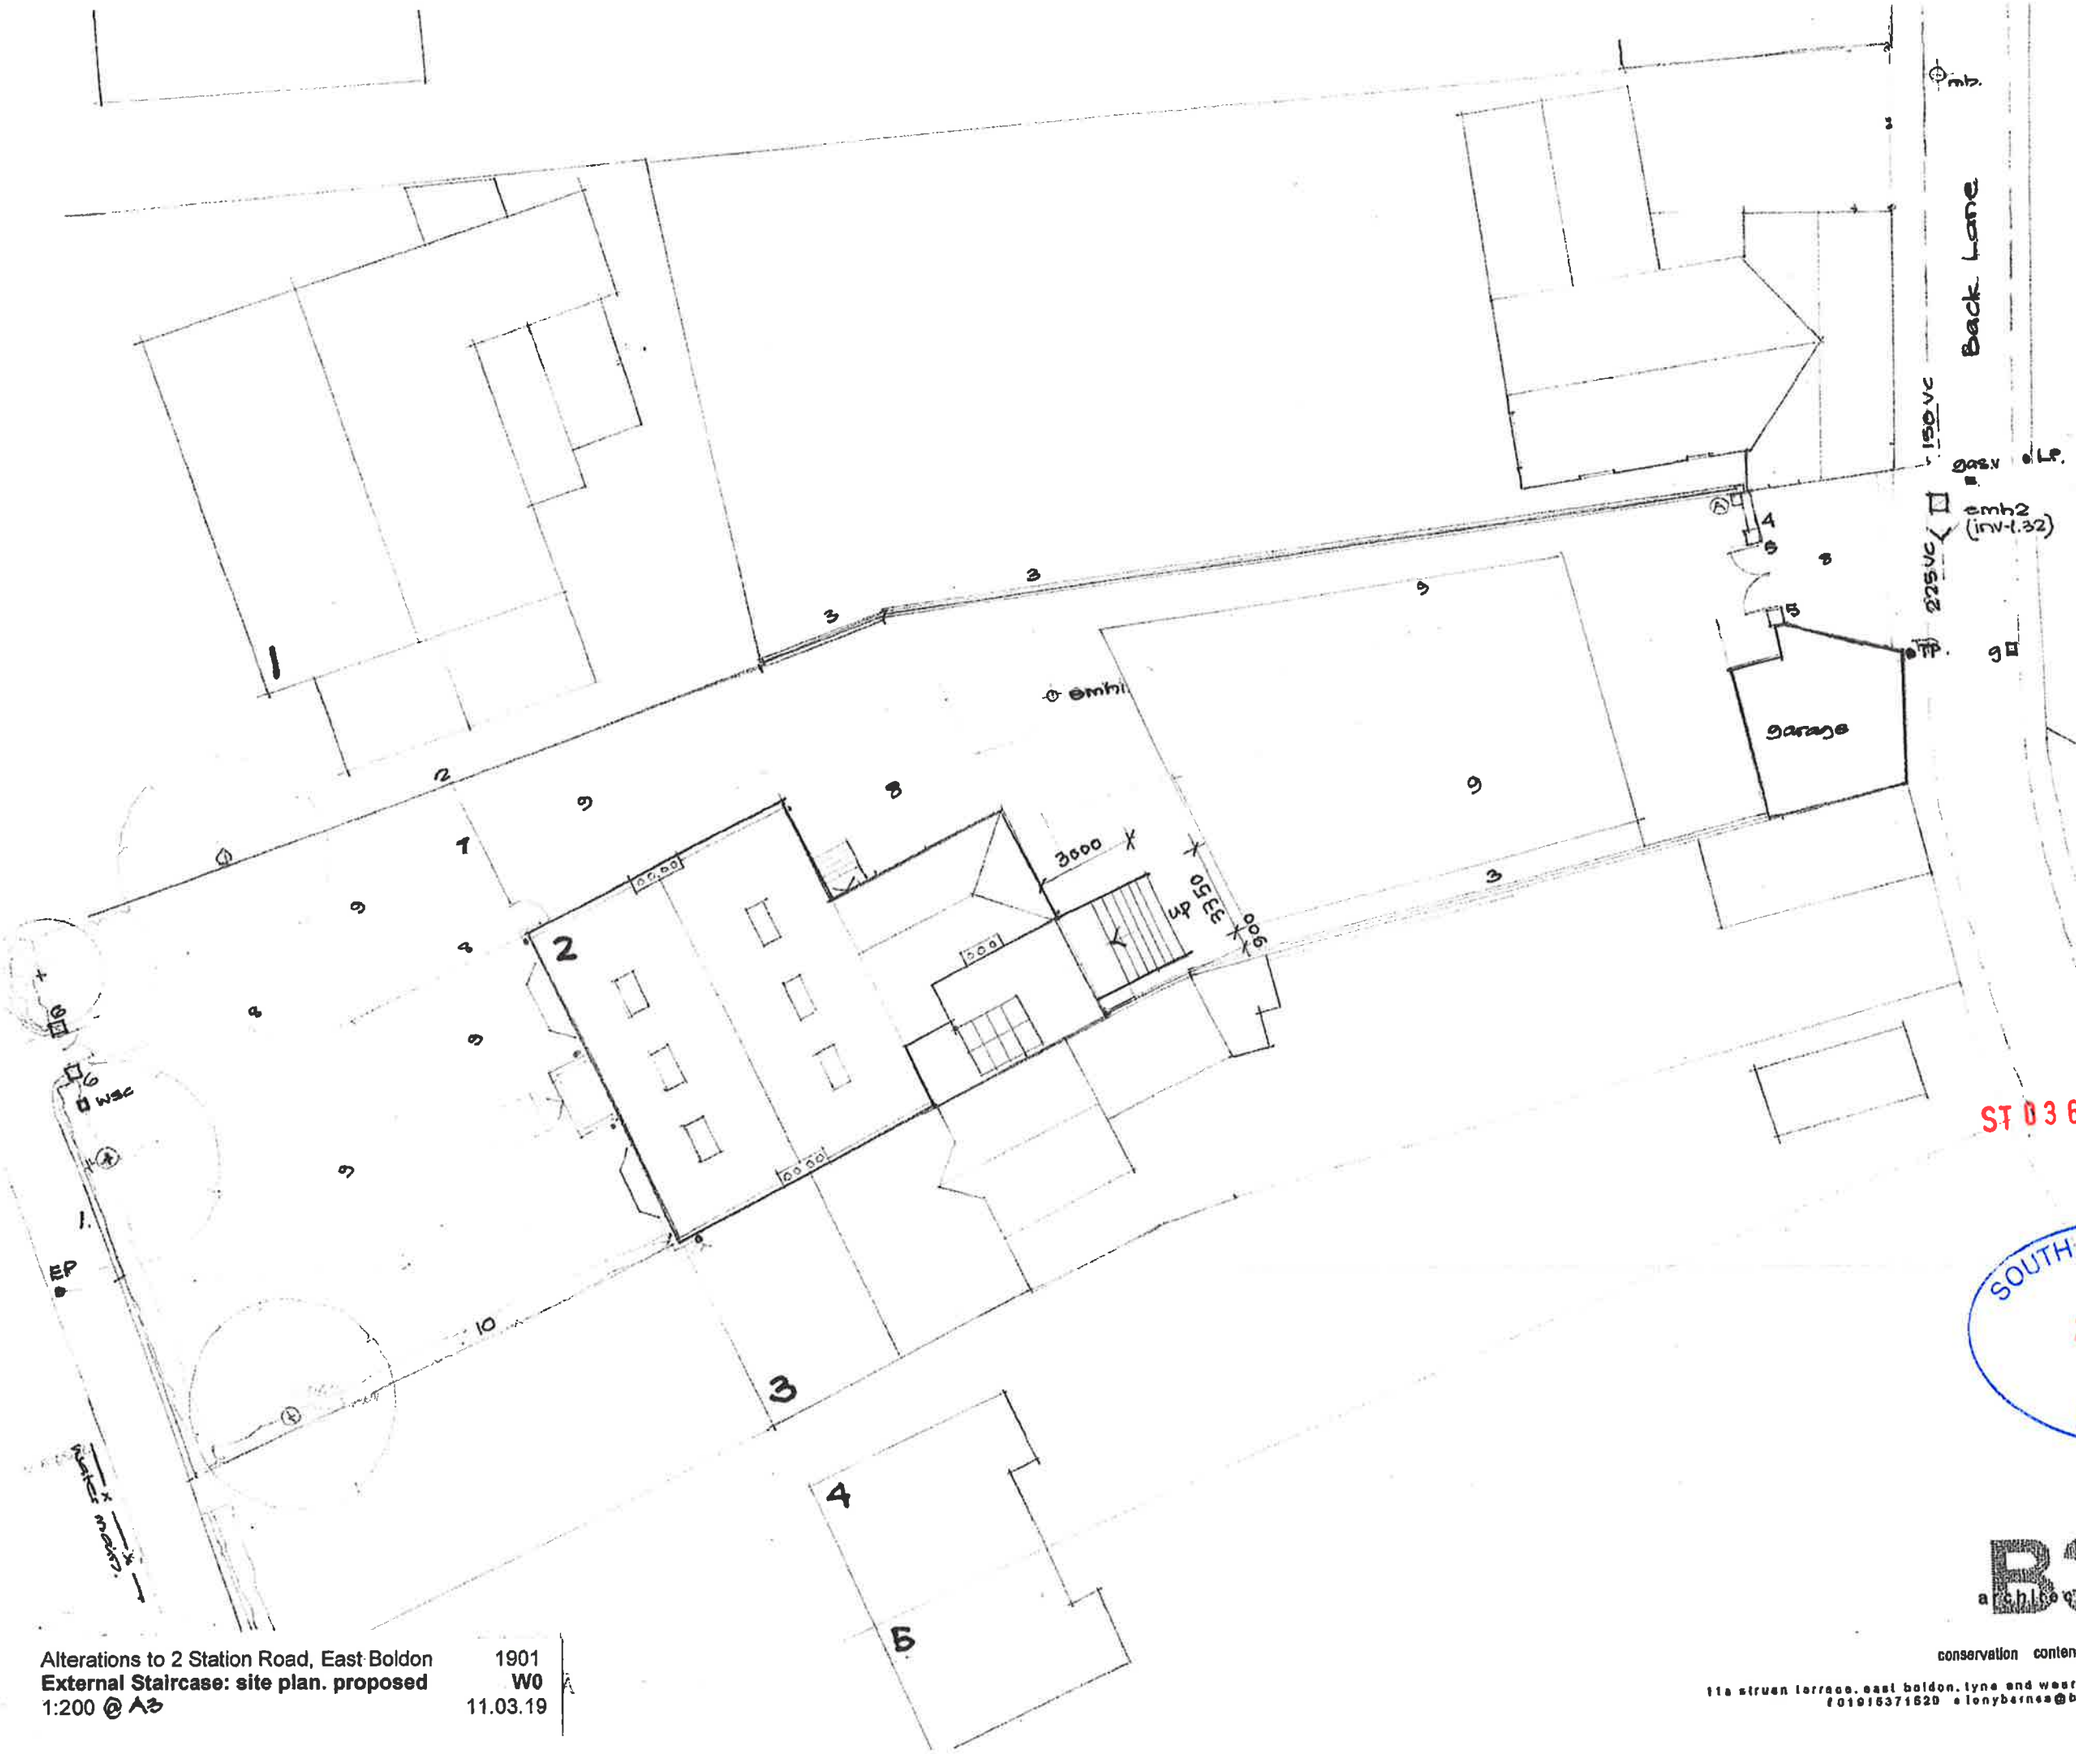

1. Low brick wall with chamfered stone cap av. 500 high. + privet hedge
2. Close boarded fence av 1800 high.
3. Brick boundary wall av. 1950 high with saddleback copings + piers
4. Brick wall with brick on edge copings 2150 high
5. 450/450 brick gate piers with stone caps. 2400 high
6. 550/550 brick gate piers with dressed stone caps 1650 high. Dec. metal gates.
7. Panelled timber fence + gate 1800 high.
8. Concrete pathways/ hardstanding
9. Soft landscaping
10. Privet hedge av 1200 high.

ST 0362/19 HFUL

SOUTH TYNESIDE COUNCIL
29 APR 2019
PLANNING

Alterations to 2 Station Road, East Boldon 1901
External Staircase: site plan. proposed W0
1:200 @ A3 11.03.19

B3 architecture

conservation contemporary design

11a struan terrace, east boldon, tyne and wear. ne36 0es t 01915364400 m 07714336084
f 01915371520 e lonybarnes@b3architecture.fanet.co.uk