ST0362/19HFUL

Alterations to 2 Station Road, East Boldon
External Staircase: Location plan
1:1250

1901
E0
11.03.19

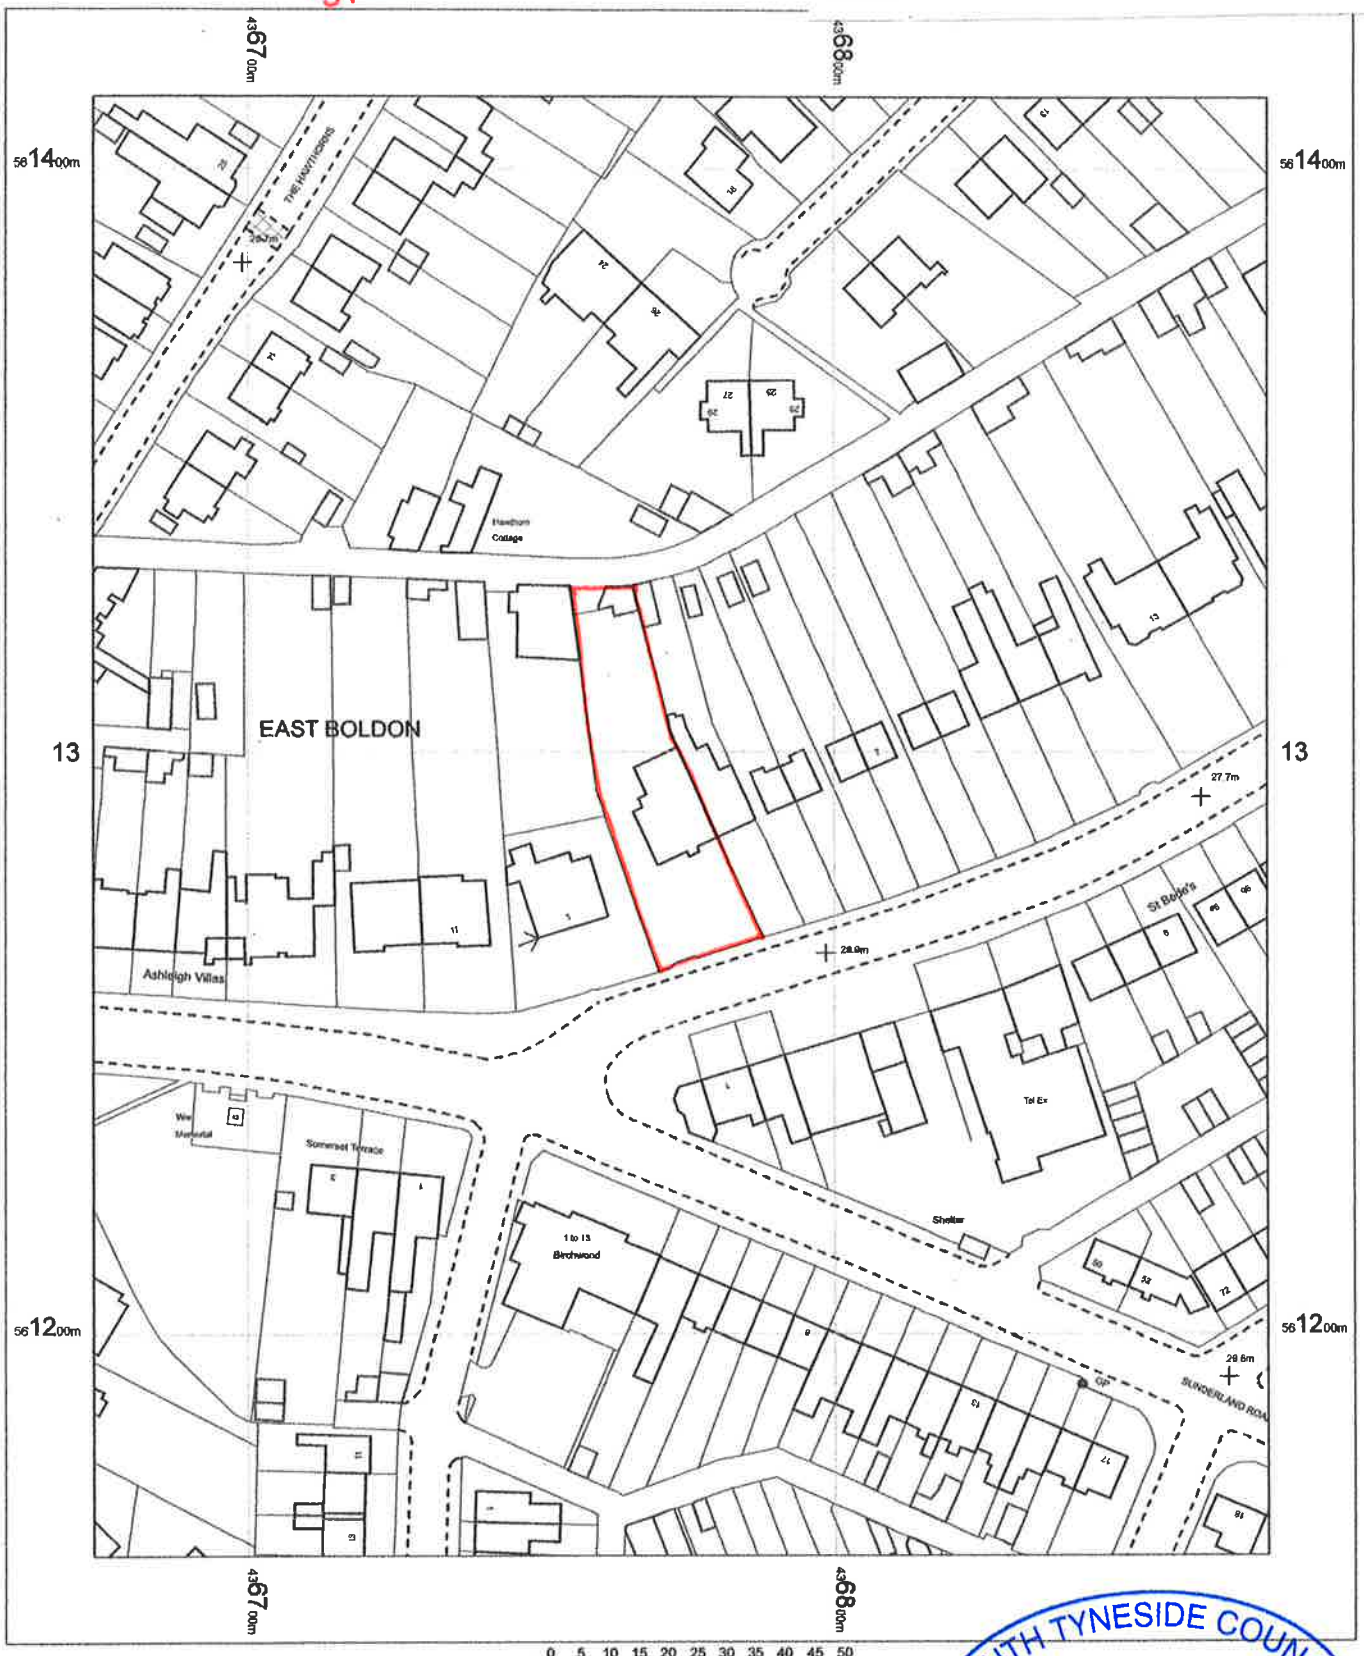

SOUTH TYNESIDE COUNCIL
29 APR 2019
PLANNING

N

2 Station Road
East Boldon
NE36 0LD

OS MasterMap 1250/2500/10000 scale
04 April 2017, ID: M4P-00613434
South Tyneside District Council

1:1250 scale print at A4, Centre: 436774 E, 561287 N

©Crown Copyright and database rights 2016 OS 100019980

B3 architecture
conservation contemporary design
11a struan terrace, east boldon, tyne and wear, ne36 0ex t 01915364400 m 07714336084
f 01915371529 e tonybarnes@b3architecture.fsnet.co.uk