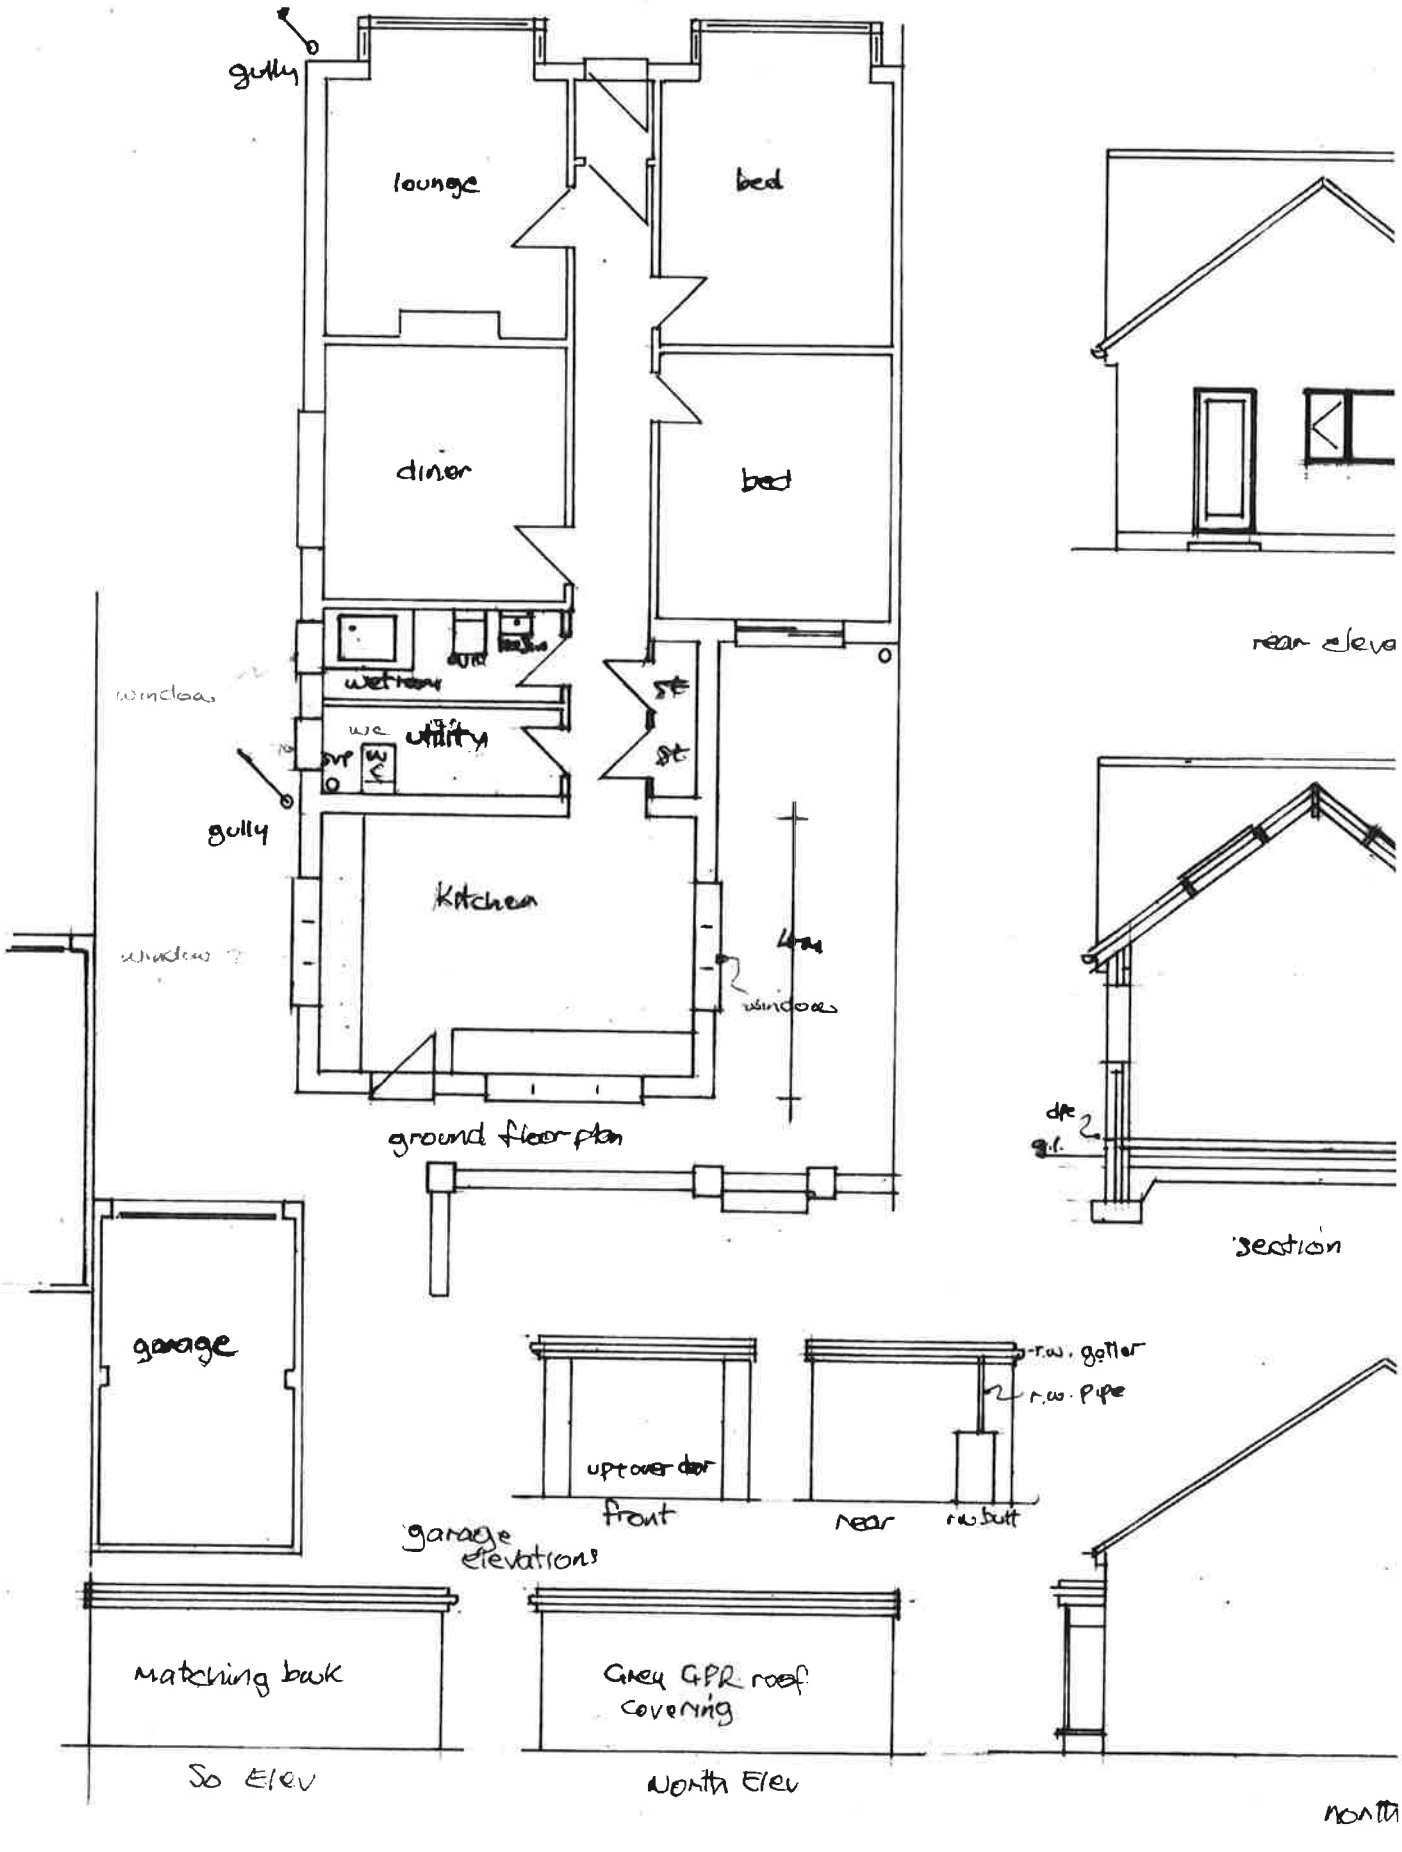

gully
lounge
bed
diner
bed
wetroom
wc
utility
gully
kitchen
windows
windows
ground floor plan
rear eleva
section
garage
uptover door
front
rear
r.w. gutter
r.w. pipe
garage elevations
Matching brick
So Elev
Grey GRP roof covering
North Elev
north