
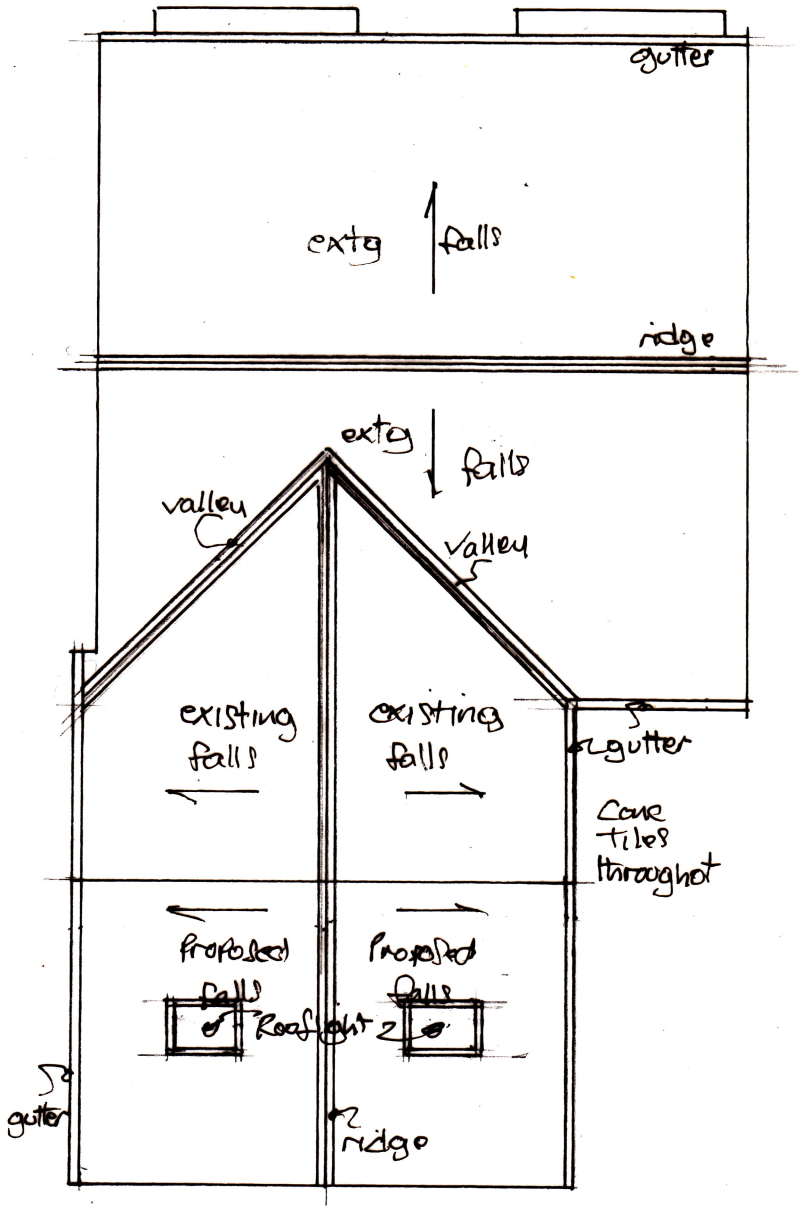
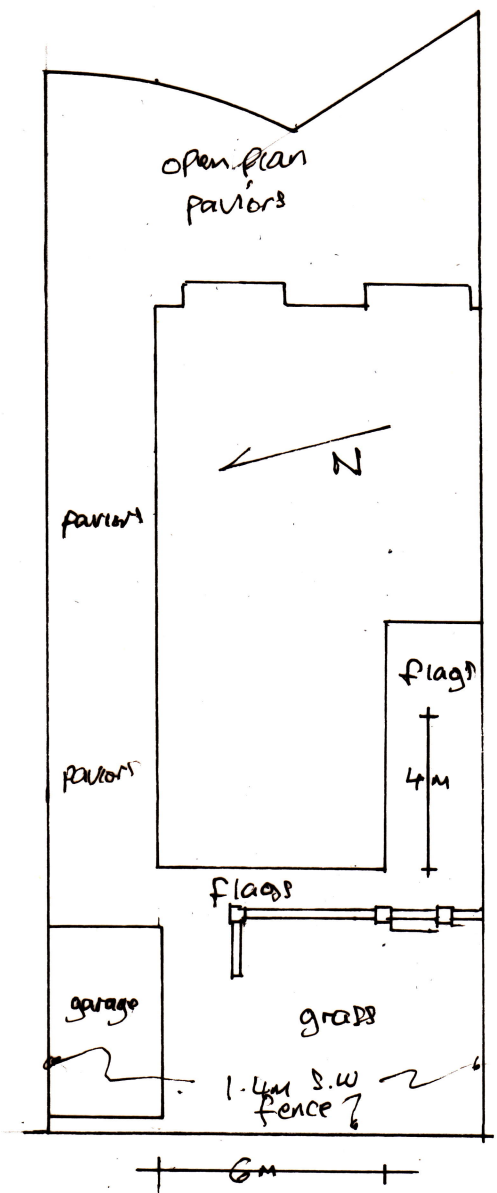


roof plan 1:100
skylights shown

16 Ridley Grove
So Shields
NE 34 6RN

Prop Site plan
1:200

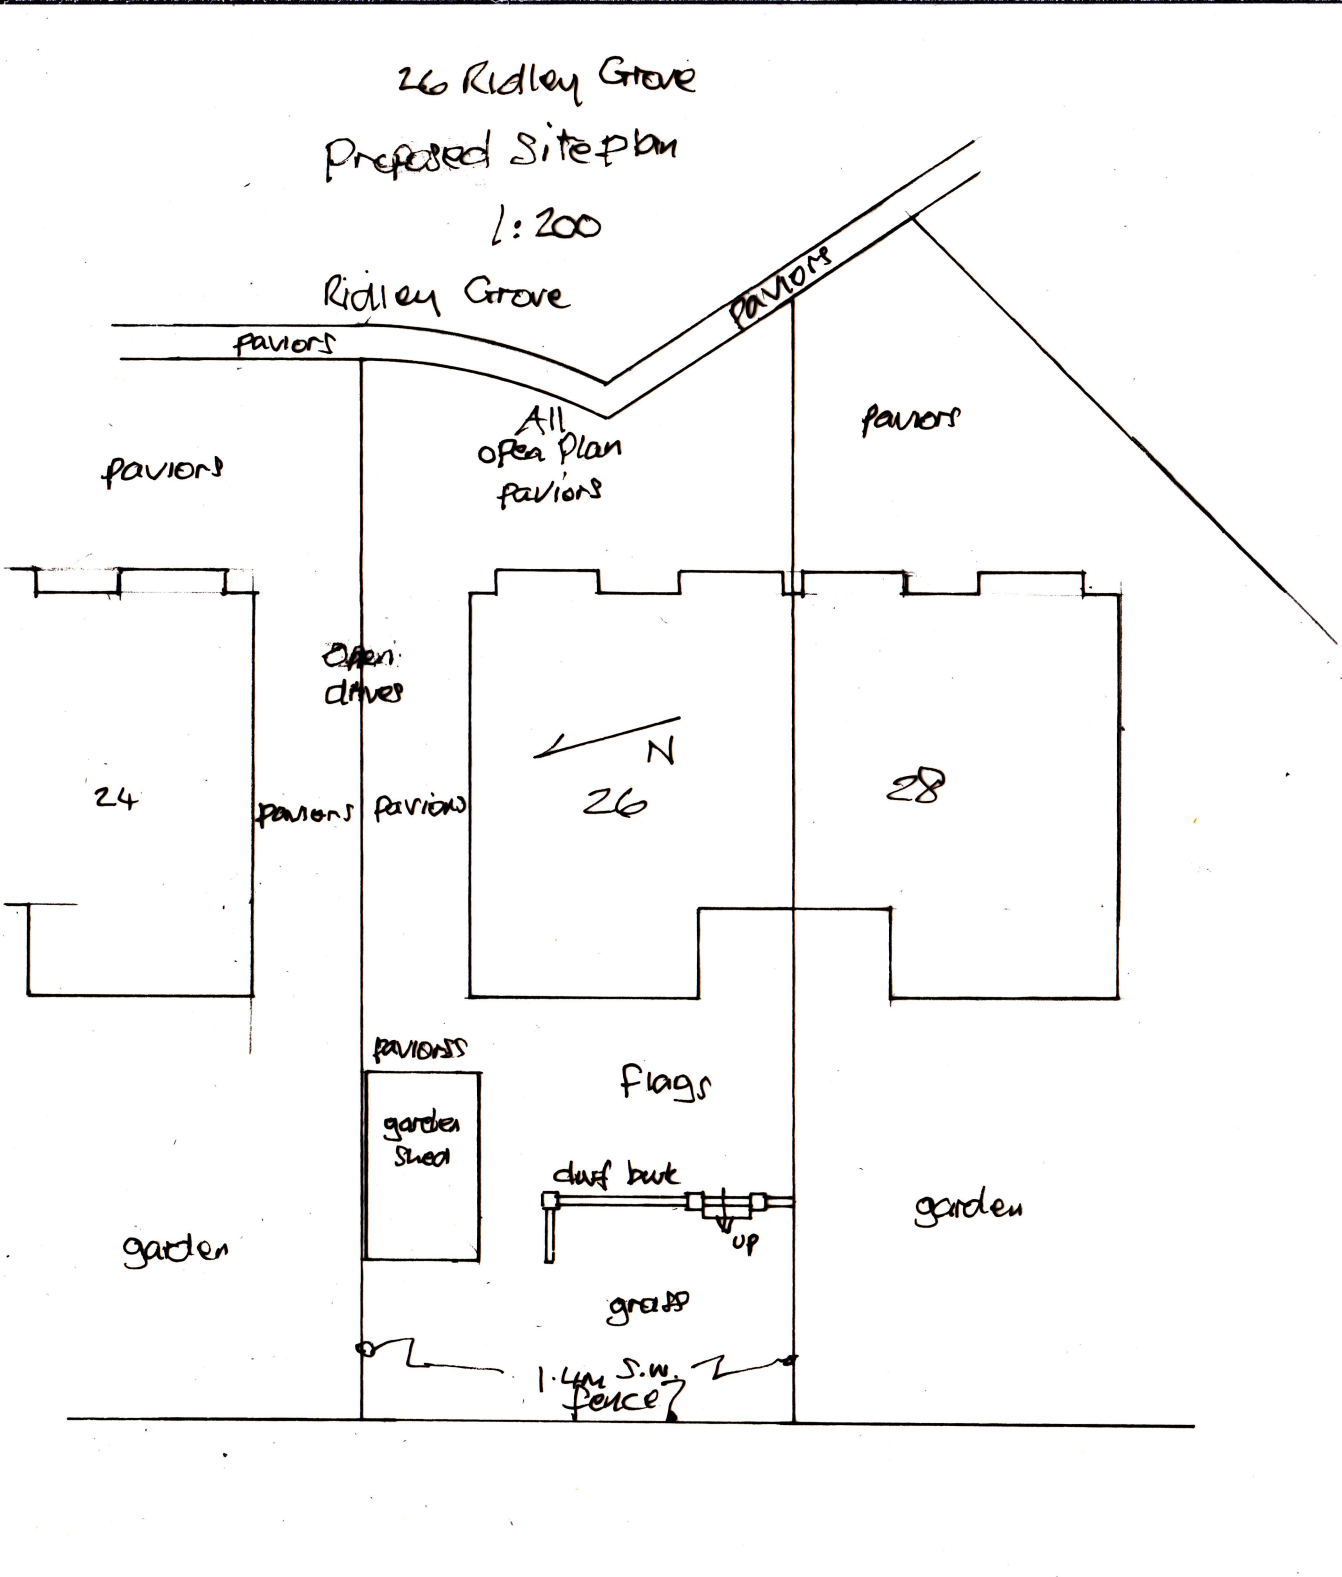


26 Ridley Grove
Proposed Site plan
1:200
Ridley Grove
pavions
pavions
pavions
All
open plan
pavions
pavions
pavions
Open
drives
24
pavions
pavions
N
26
28
pavions
garden
shed
flags
duvf bank
up
garden
garden
grass
1.4m S.W.
fence