
218 MOWBRAY ROAD, S. SHIELDS
1:200 SITE / ROOF PLAN
PROPOSED
REV. A 3/9/19

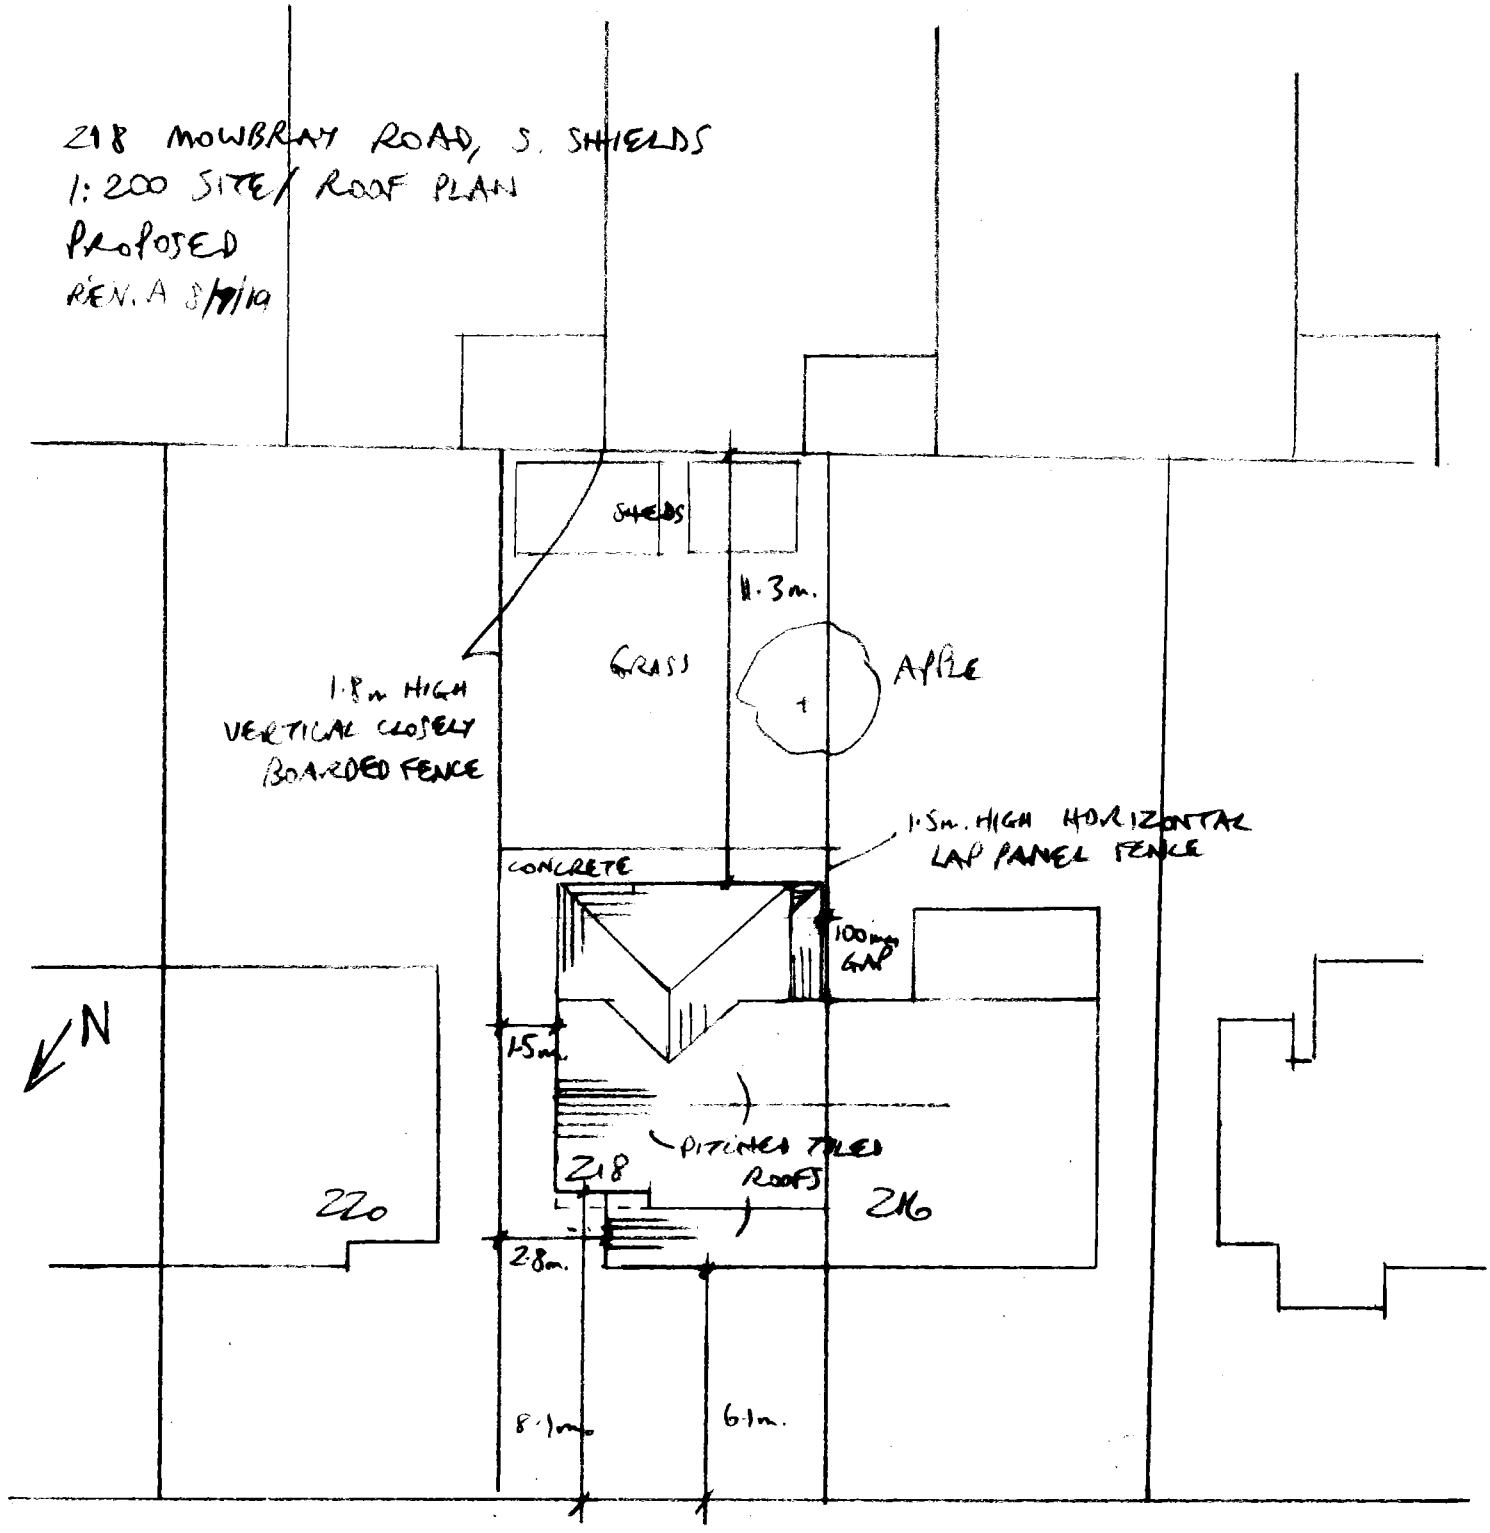

MOWBRAY ROAD

