
218 MOWBRAY ROAD, S. SHIELDS
1:200 SITE / ROOF PLAN
EXISTING

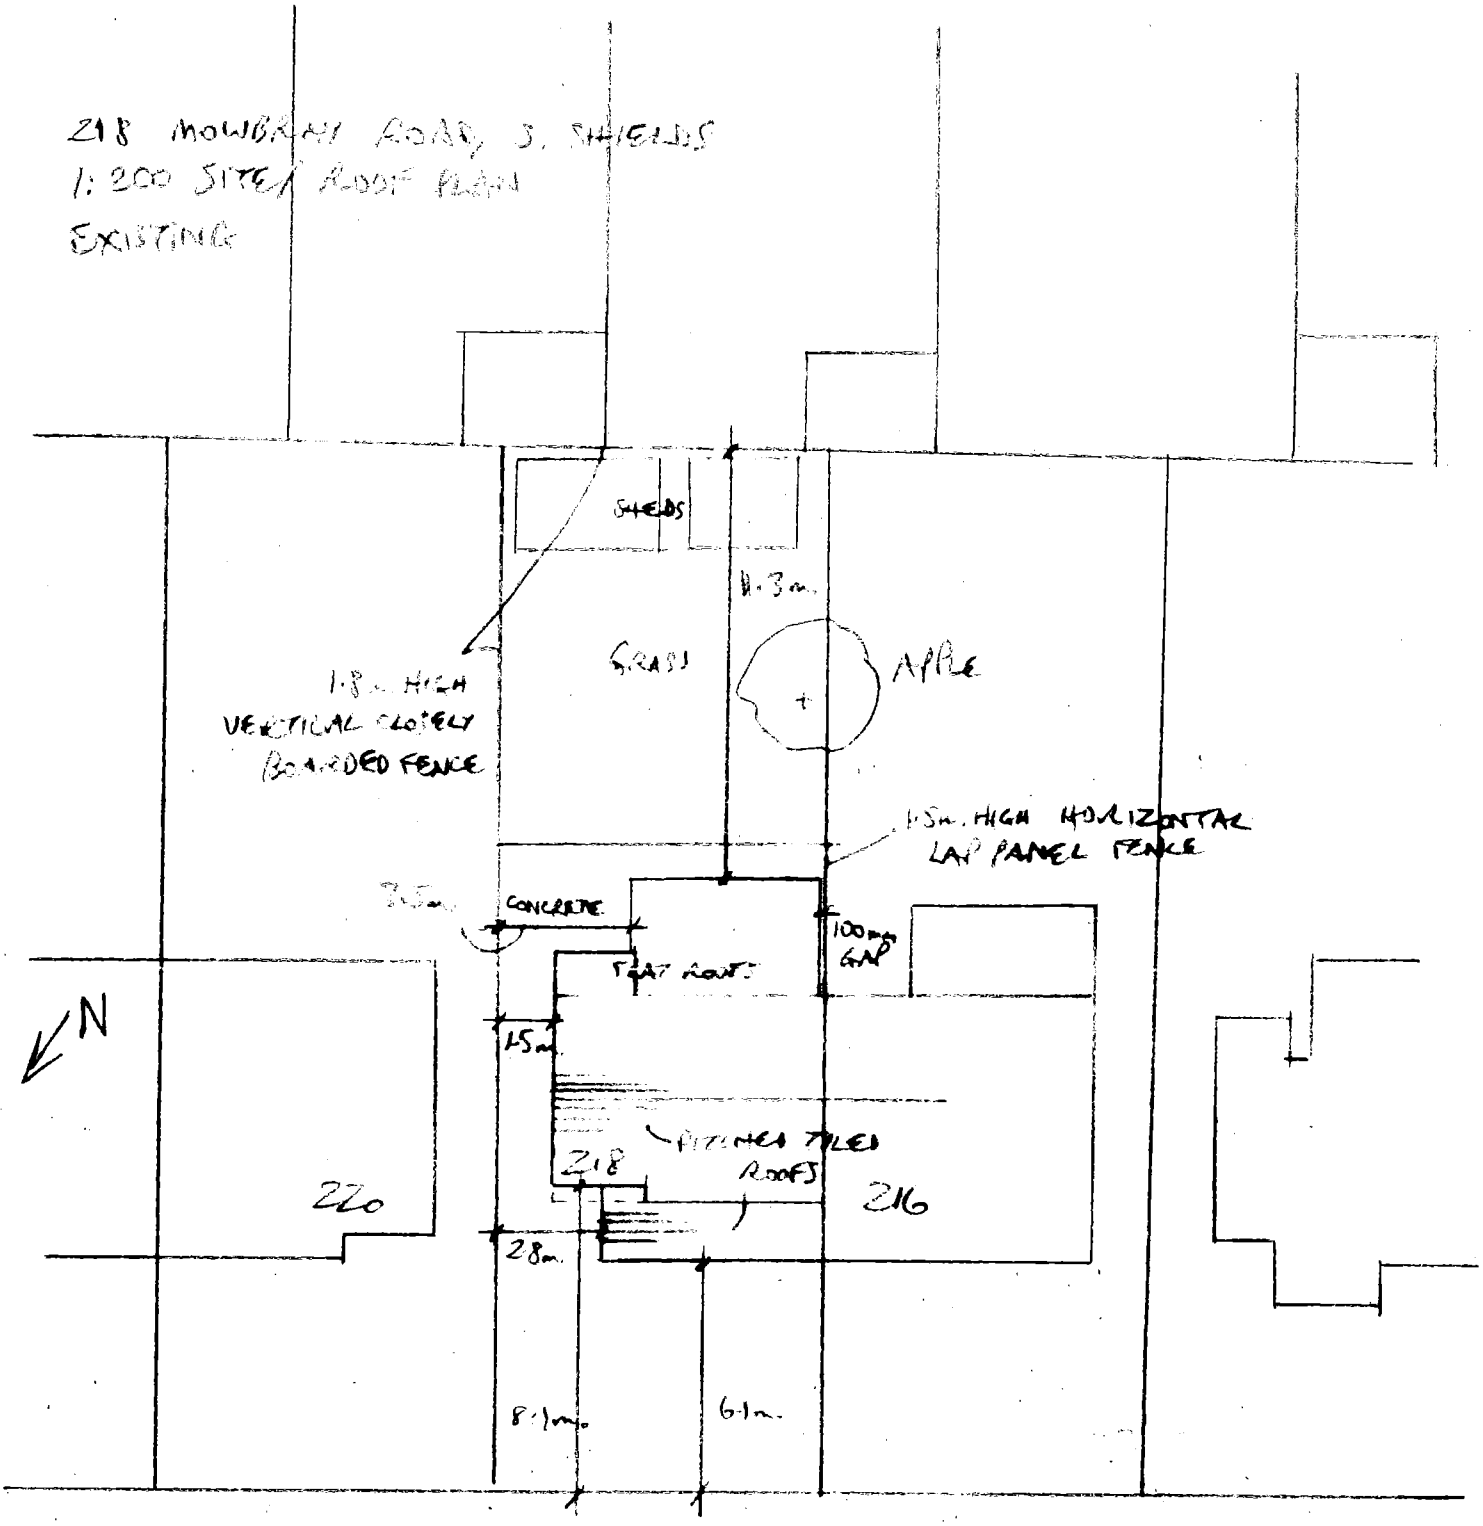

MOWBRAY ROAD