
218 MOWBRAY ROAD, S. SHIELDS
1:200 SITE/ ROOF PLAN
PROPOSED

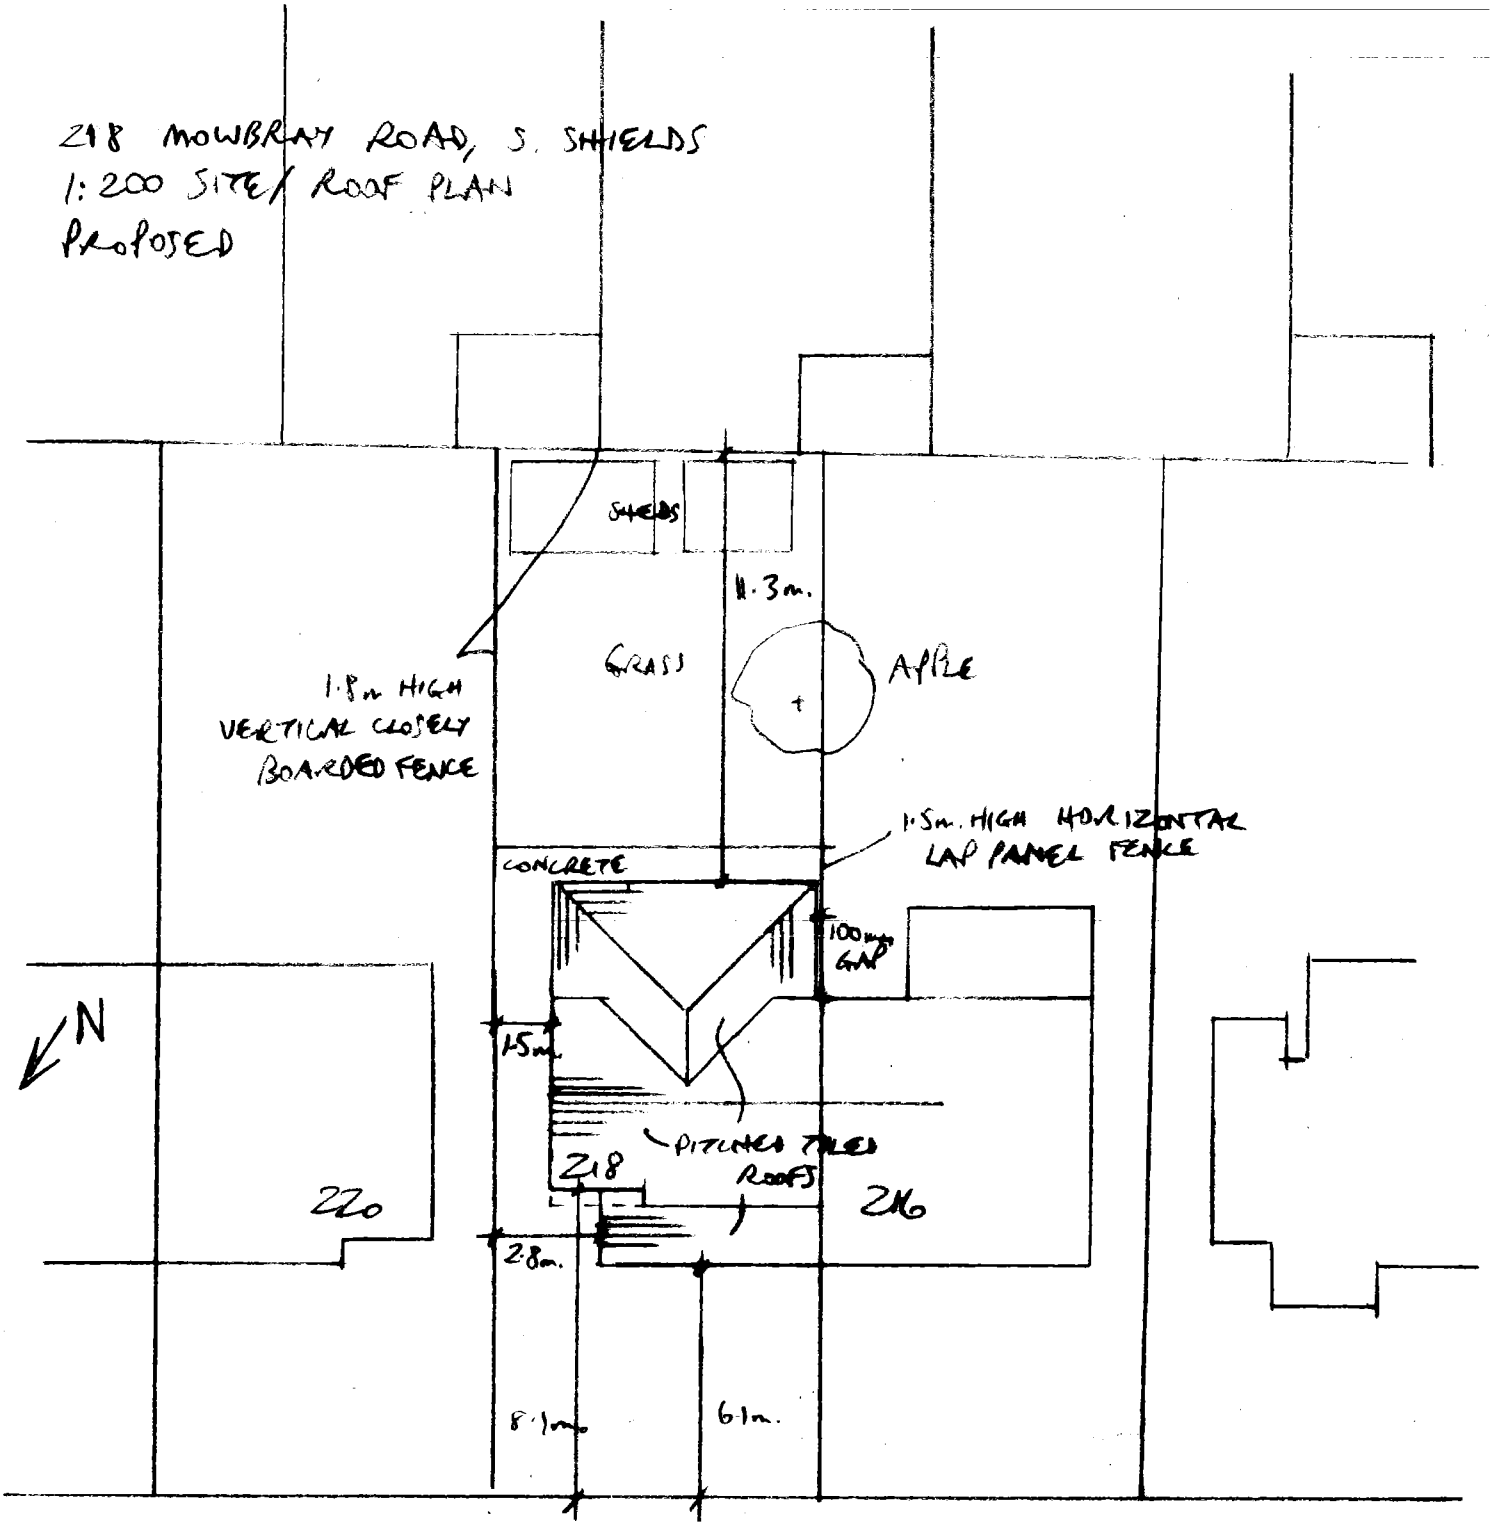


MOWBRAY ROAD

