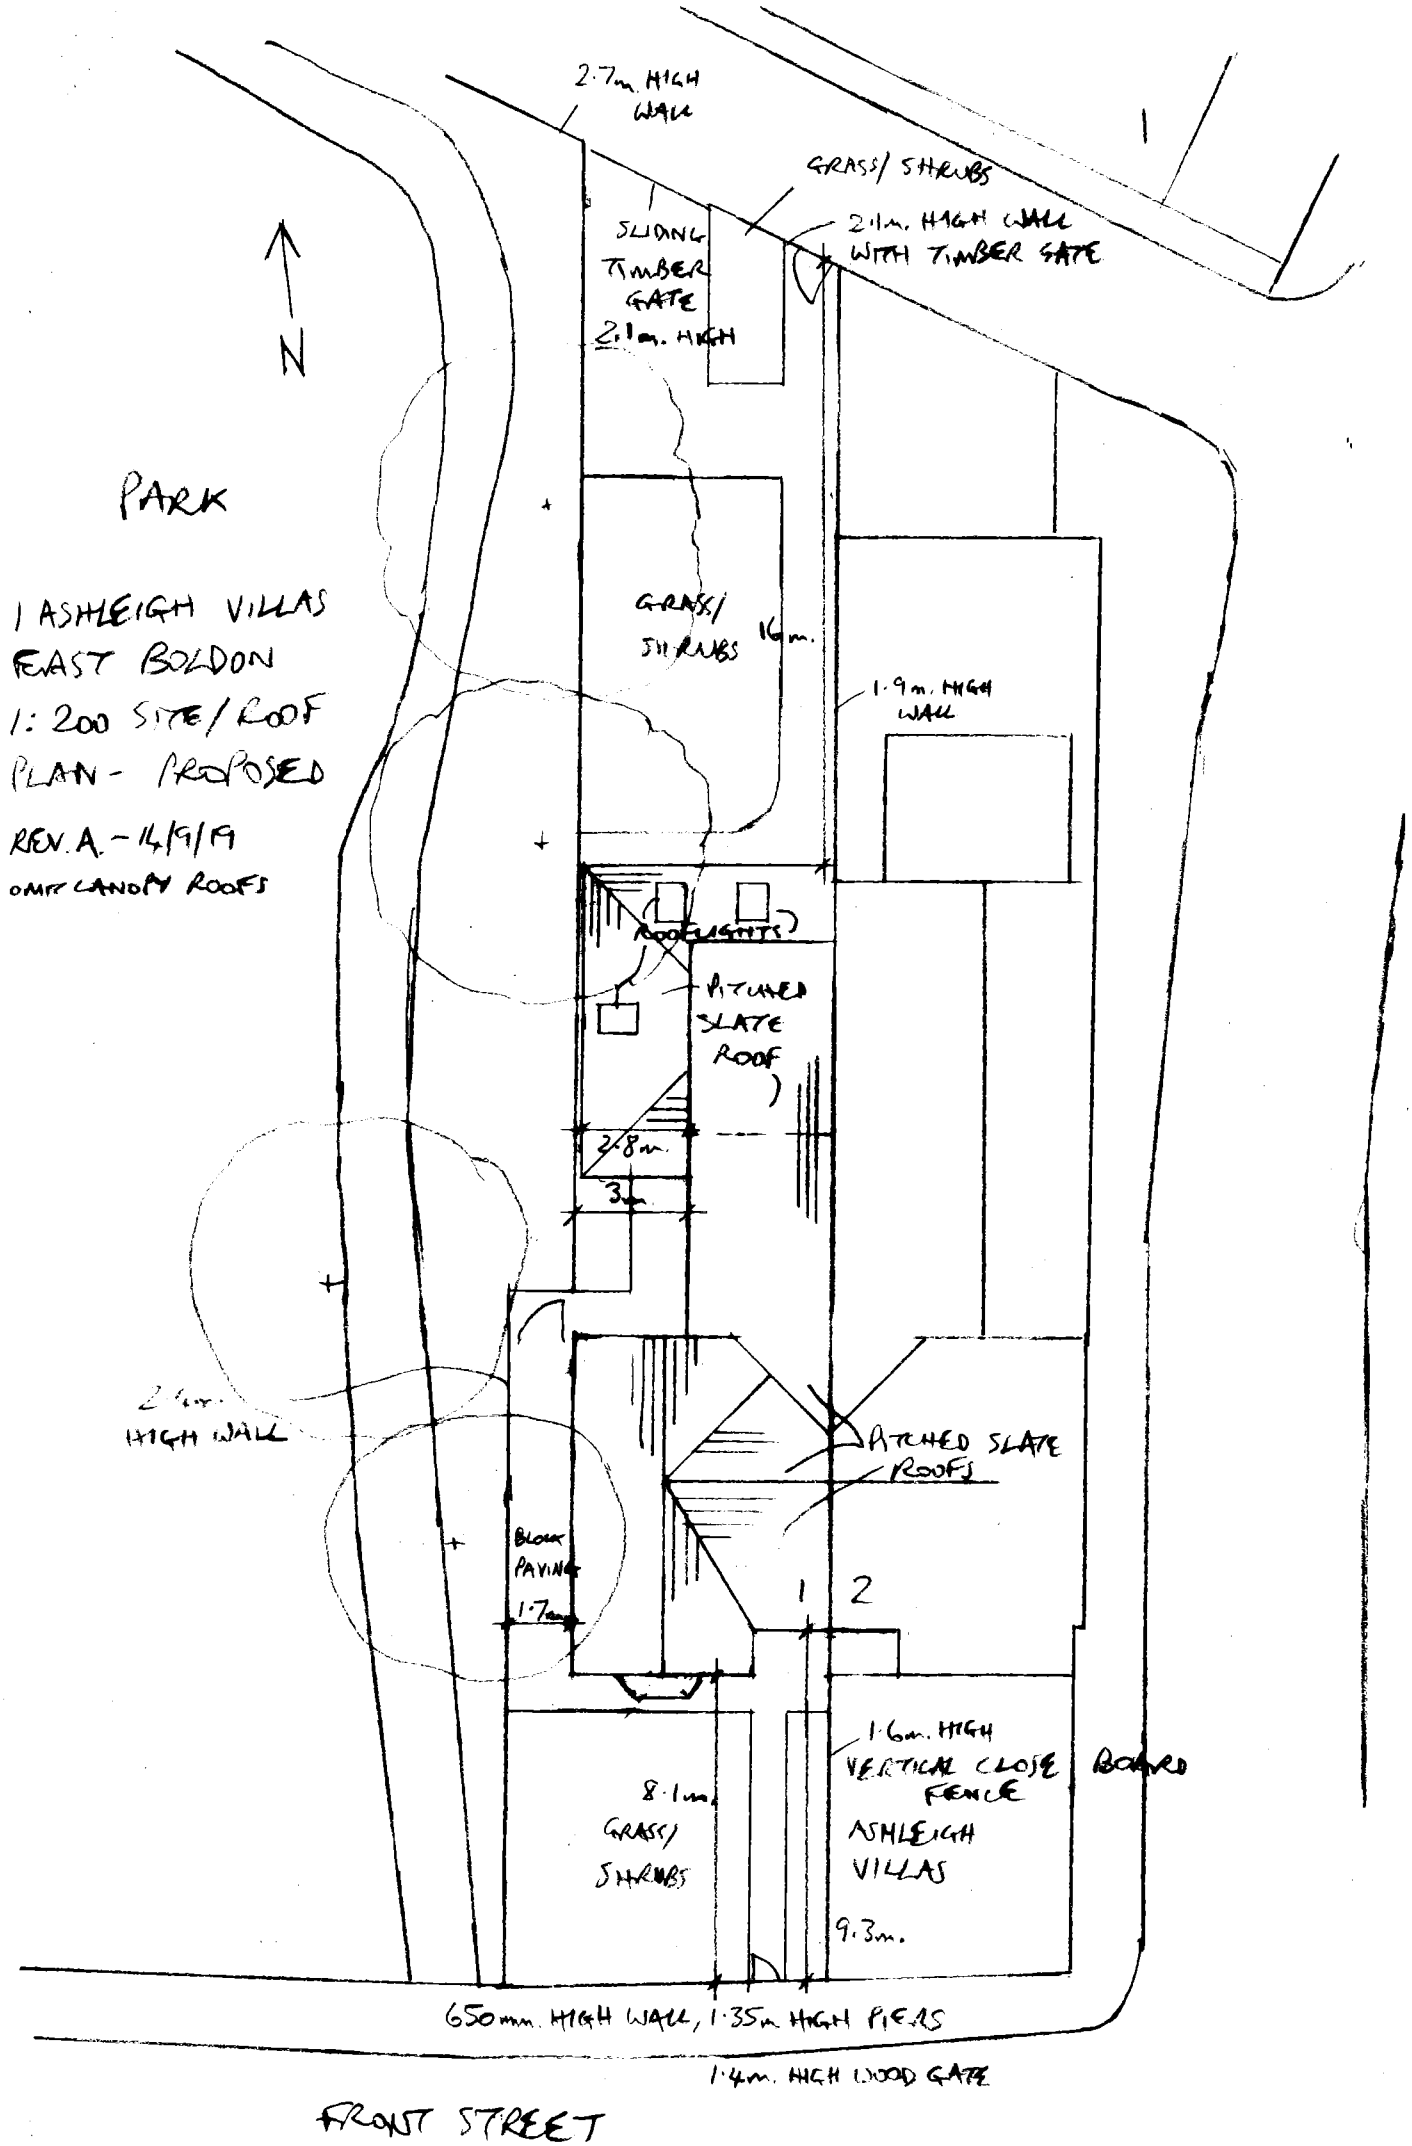

2·7m. HIGH WALL
GRASS/ SHRUBS
SLIDING TIMBER GATE 2·1m. HIGH
2·1m. HIGH WALL WITH TIMBER GATE
N
PARK
1 ASHLEIGH VILLAS
EAST BOLDON
1: 200 SITE/ROOF PLAN - PROPOSED
REV. A - 14/9/19
OMIT CANOPY ROOFS
GRASS/ SHRUBS
16m.
1·9m. HIGH WALL
ROOFLIGHTS
PITCHED SLATE ROOF
2·8m.
3m.
2·4m. HIGH WALL
PITCHED SLATE ROOFS
BLOCK PAVING 1·7m.
1
2
1·6m. HIGH VERTICAL CLOSE BOARD FENCE
8·1m.
GRASS/ SHRUBS
ASHLEIGH VILLAS
9·3m.
650mm. HIGH WALL, 1·35m HIGH PIERS
1·4m. HIGH WOOD GATE
FRONT STREET