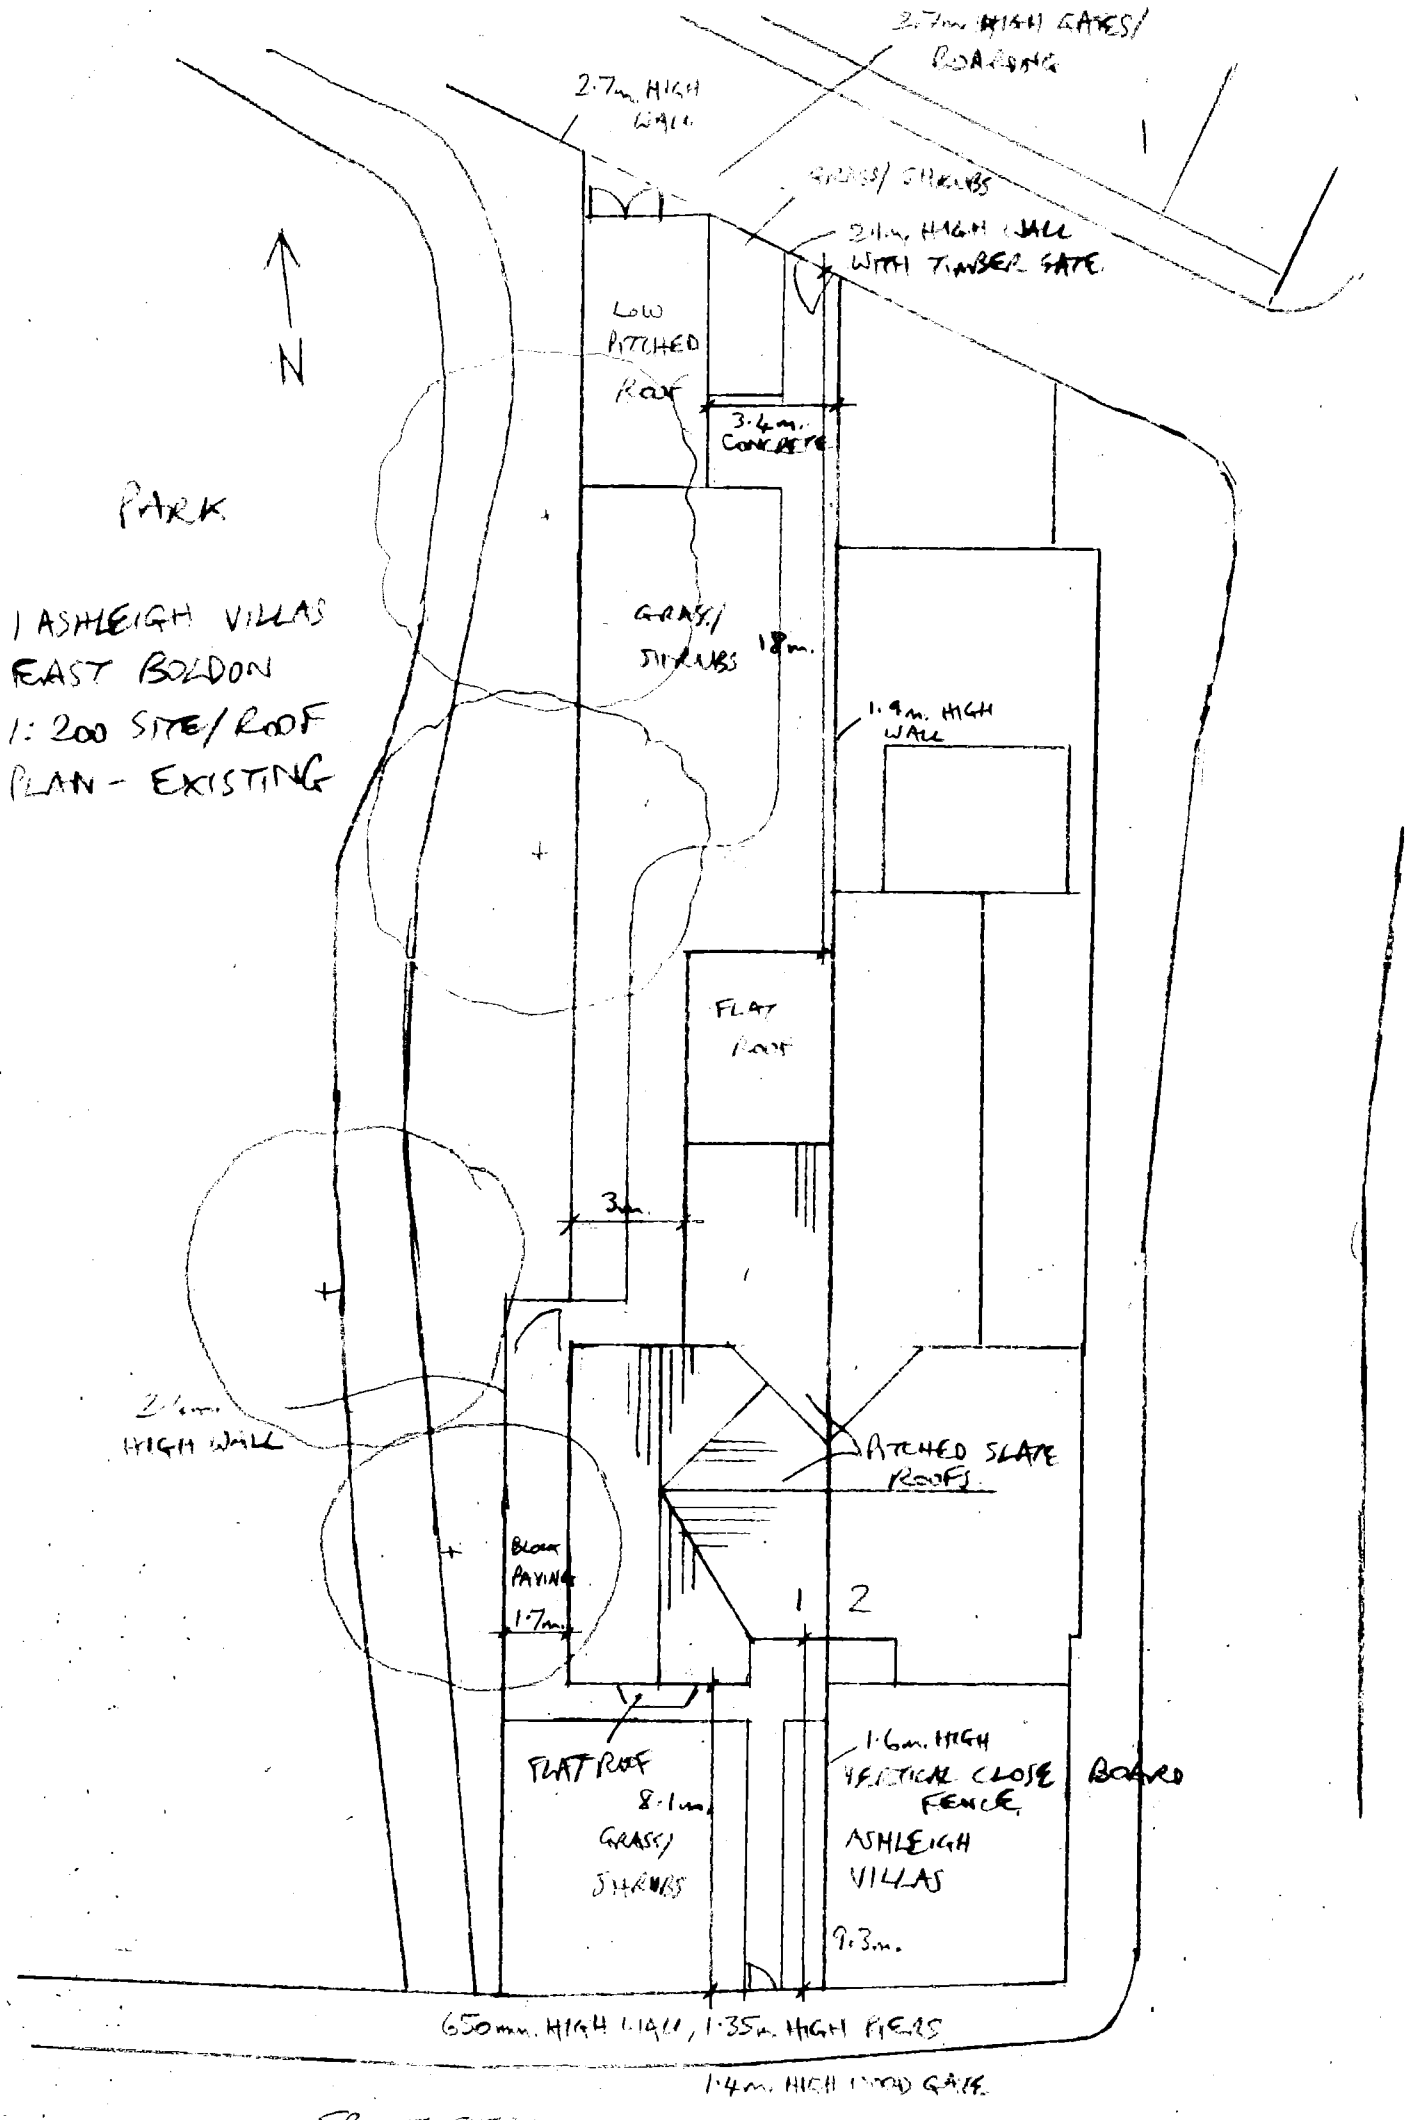

2.7m. HIGH GATES/ ROADING
2.7m. HIGH WALL
GRASS/ SHRUBS
2.1m. HIGH WALL WITH TIMBER GATE
N
LOW PITCHED ROOF
3.4m. CONCRETE
PARK
1 ASHLEIGH VILLAS EAST BOLDON 1:200 SITE/ROOF PLAN - EXISTING
GRASS/ SHRUBS
18m.
1.9m. HIGH WALL
FLAT ROOF
3m.
2.1m. HIGH WALL
PITCHED SLATE ROOFS
BLOCK PAVING
1.7m.
1
2
FLAT ROOF
8.1m.
GRASS/ SHRUBS
1.6m. HIGH VERTICAL CLOSE BOARD FENCE
ASHLEIGH VILLAS
9.3m.
650mm. HIGH WALL, 1.35m. HIGH RAILS
1.4m. HIGH WOOD GATE
FRONT STREET