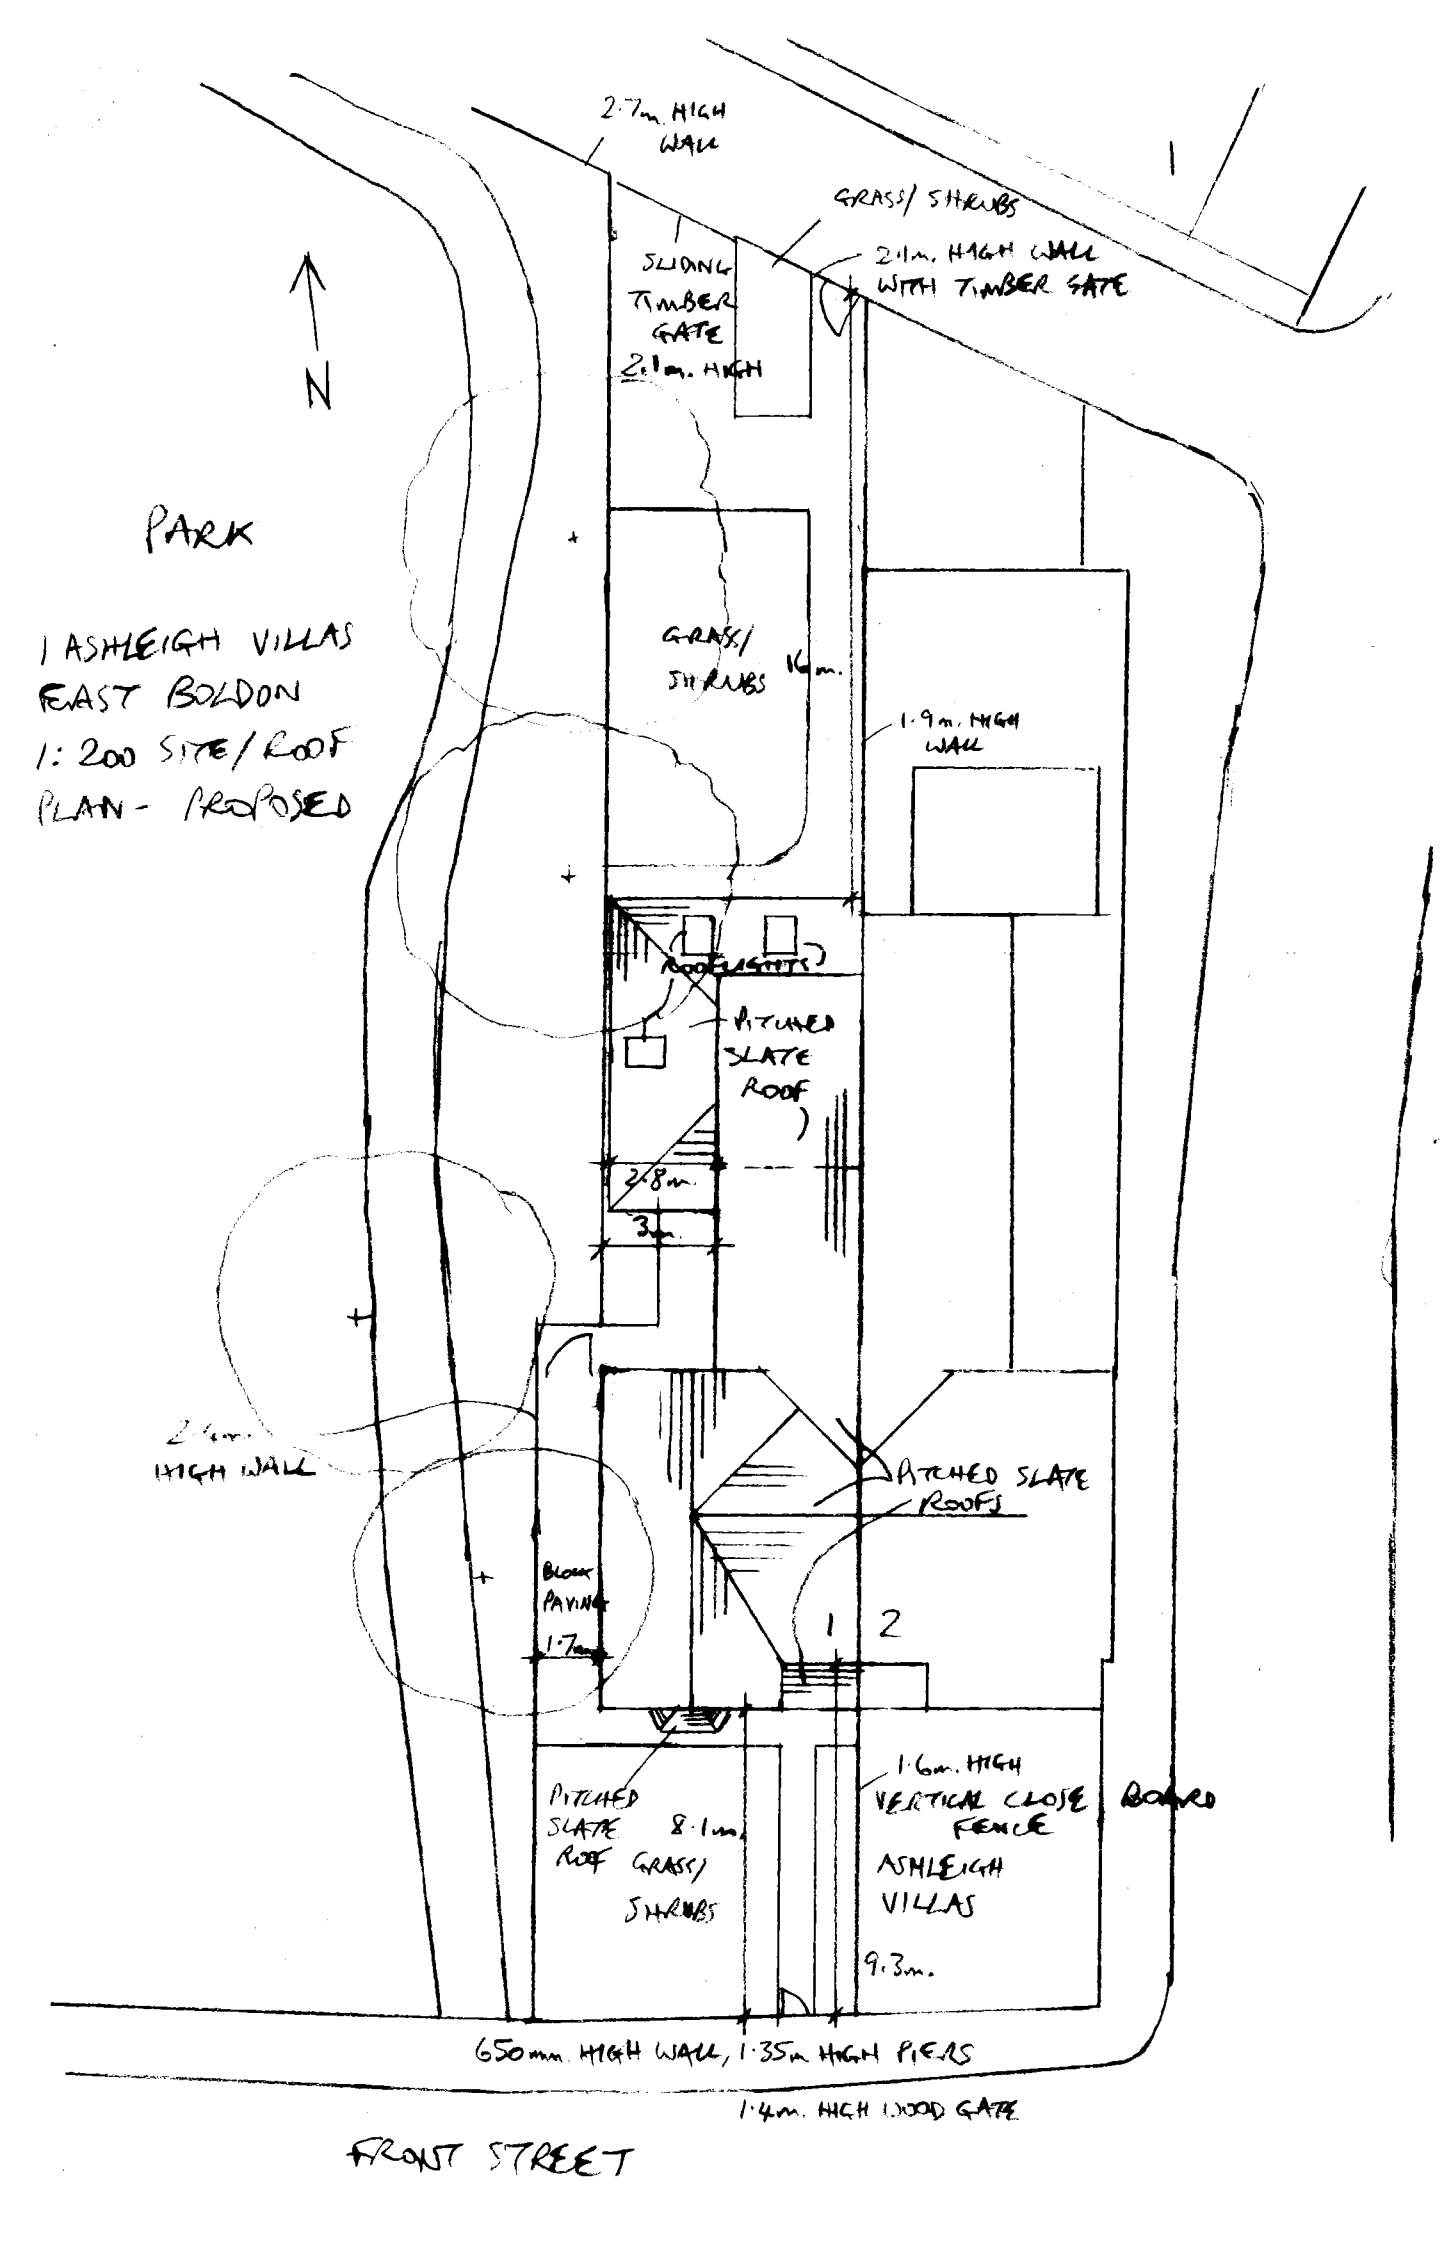

2·7m. HIGH WALL
GRASS/ SHRUBS
SLIDING TIMBER GATE 2·1m. HIGH
2·1m. HIGH WALL WITH TIMBER GATE
N
PARK
1 ASHLEIGH VILLAS
EAST BOLDON
1: 200 SITE/ ROOF
PLAN - PROPOSED
GRASS/ SHRUBS
1·9m. HIGH WALL
ROOFLIGHTS
PITCHED SLATE ROOF
2·8m
3m
2·4m. HIGH WALL
PITCHED SLATE ROOFS
BLOCK PAVING
1·7m
1
2
PITCHED SLATE ROOF
8·1m.
GRASS/ SHRUBS
1·6m. HIGH VERTICAL CLOSE BOARD FENCE
ASHLEIGH VILLAS
9·3m.
650mm. HIGH WALL, 1·35m HIGH PIERS
1·4m. HIGH WOOD GATE
FRONT STREET