
CONTRACT REF NO: 570610319

MR + MRS. BROWN
7 RIDLEY GROVE
SOUTH SHIELDS
NE34 6RN

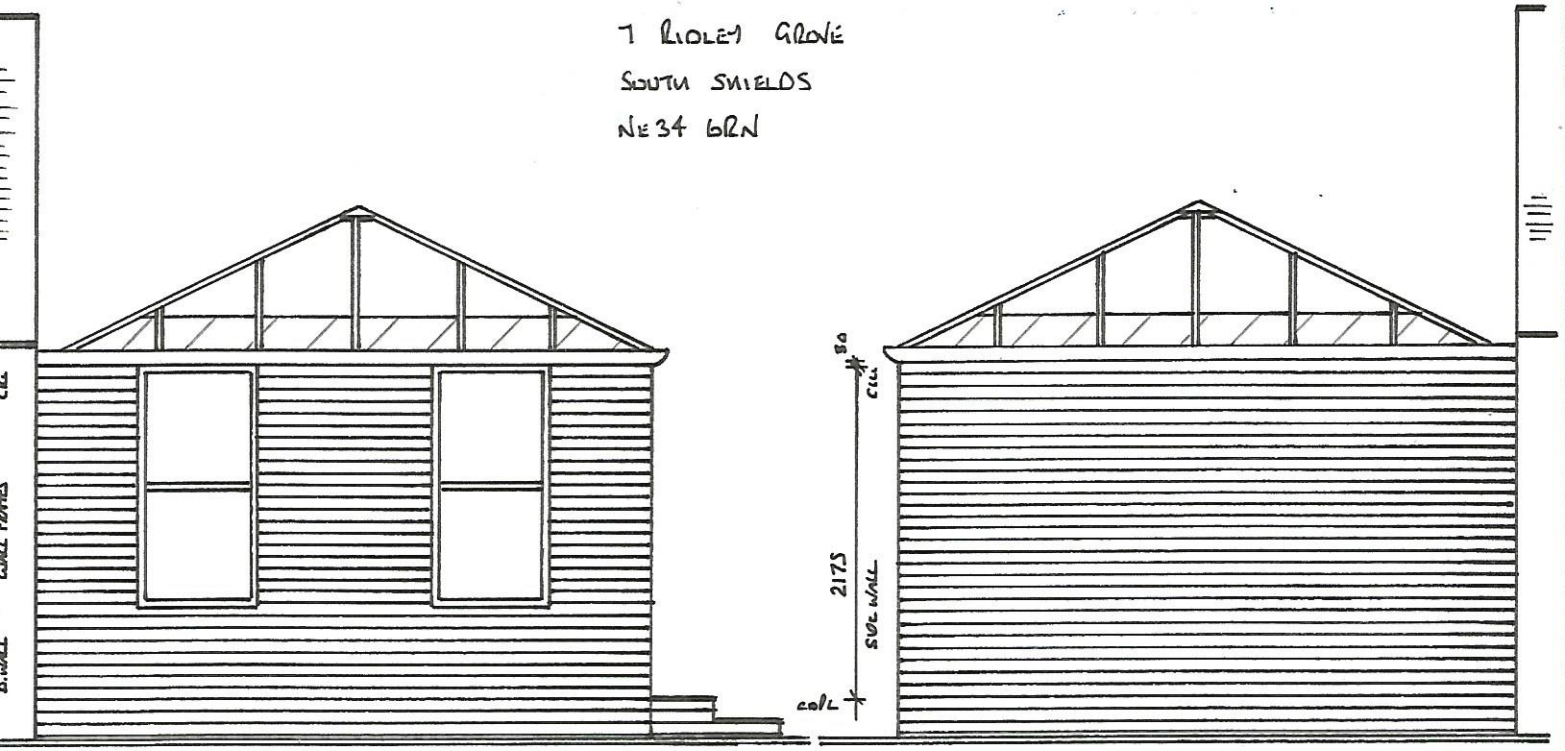

FROM LANDING + STEP

PROPOSED RH ELEVATION

PROPOSED LH ELEVATION

BASE BUILT TO BUILDING REGULATIONS SPECIFICATIONS

EXTERNAL SET OUT POINT - 265 RIGHT OF CORNER

FINISHED FLOOR LEVEL - SAME AS HOUSE
DPC = 1 COURSE ABOVE HOR
CAST FLOORS LEVEL
ALL HEIGHTS FROM DPC

DISMANTLE EXISTING CONSERVATORY - BREAK UP BASE + FOUNDS

100 WIDE CAVITY + CELOTEX INSULATION
100 CELOTEX INSULATION TO FLOOR
INSTALL CAVITY TRAYS + CLOSERS
DUCT AIR BRICKS
LIFT FLAGS AND STORE FOR CLIENT

MOVE I.C. TO OUTSIDE OF BASE W 1150

MOVE EXIST GULLEY TO CORNER

265
675
768
1125
767
665
4000
HT 2175
HT 600
HT 2175
HT 600
HT 2175
4000
HT 2175
HT 600
POCKET
LANDING
HT 600
HT 2175
665
1357
1356
1357
665
STEP
5400

SCALE 1:50 9:5:2019 S. MUSGROVE PENNINE HOME IMPROVEMENTS