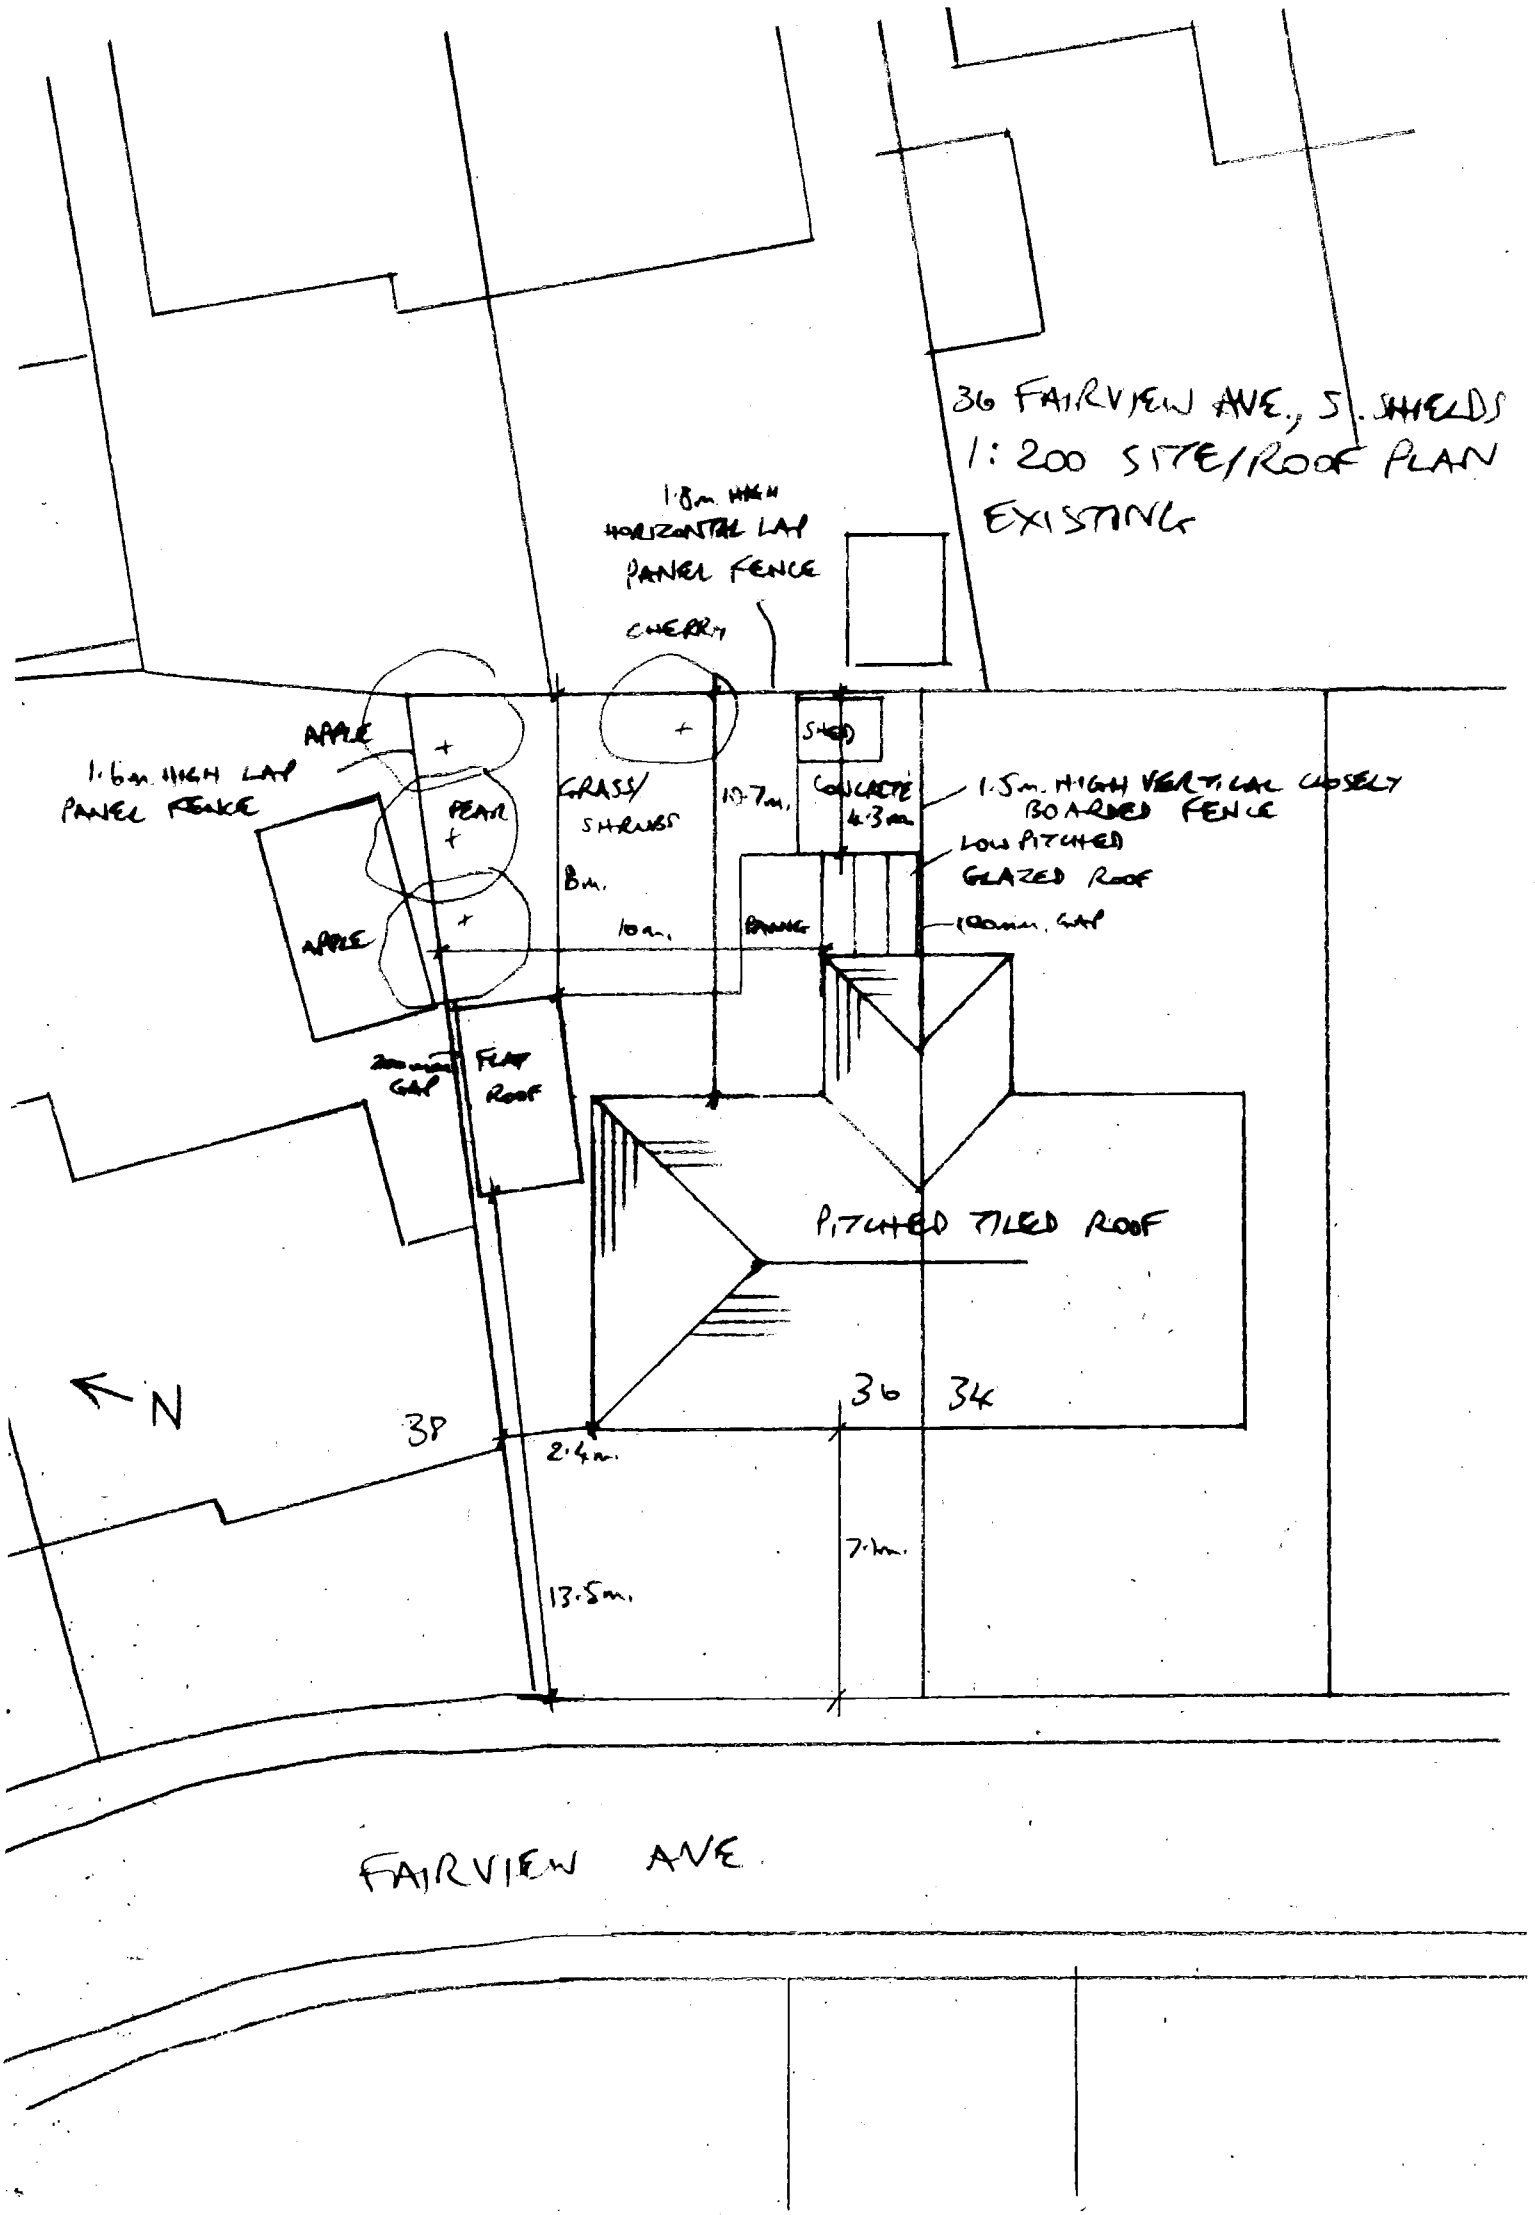

36 FAIRVIEW AVE., S. SHIELDS
1:200 SITE/ROOF PLAN
EXISTING
1.8m. HIGH HORIZONTAL LAP PANEL FENCE
CHERRY
APPLE
1.6m. HIGH LAP PANEL FENCE
PEAR
GRASS/ SHRUBS
10.7m.
SHED
CONCRETE 4.3m
1.5m. HIGH VERTICAL CLOSELY BOARDED FENCE
LOW PITCHED GLAZED ROOF
8m.
10m.
APPLE
RAINWATER
100mm. GAP
200mm. GAP
FLAT ROOF
PITCHED TILED ROOF
N
38
36
34
2.4m.
7.1m.
13.5m.
FAIRVIEW AVE.