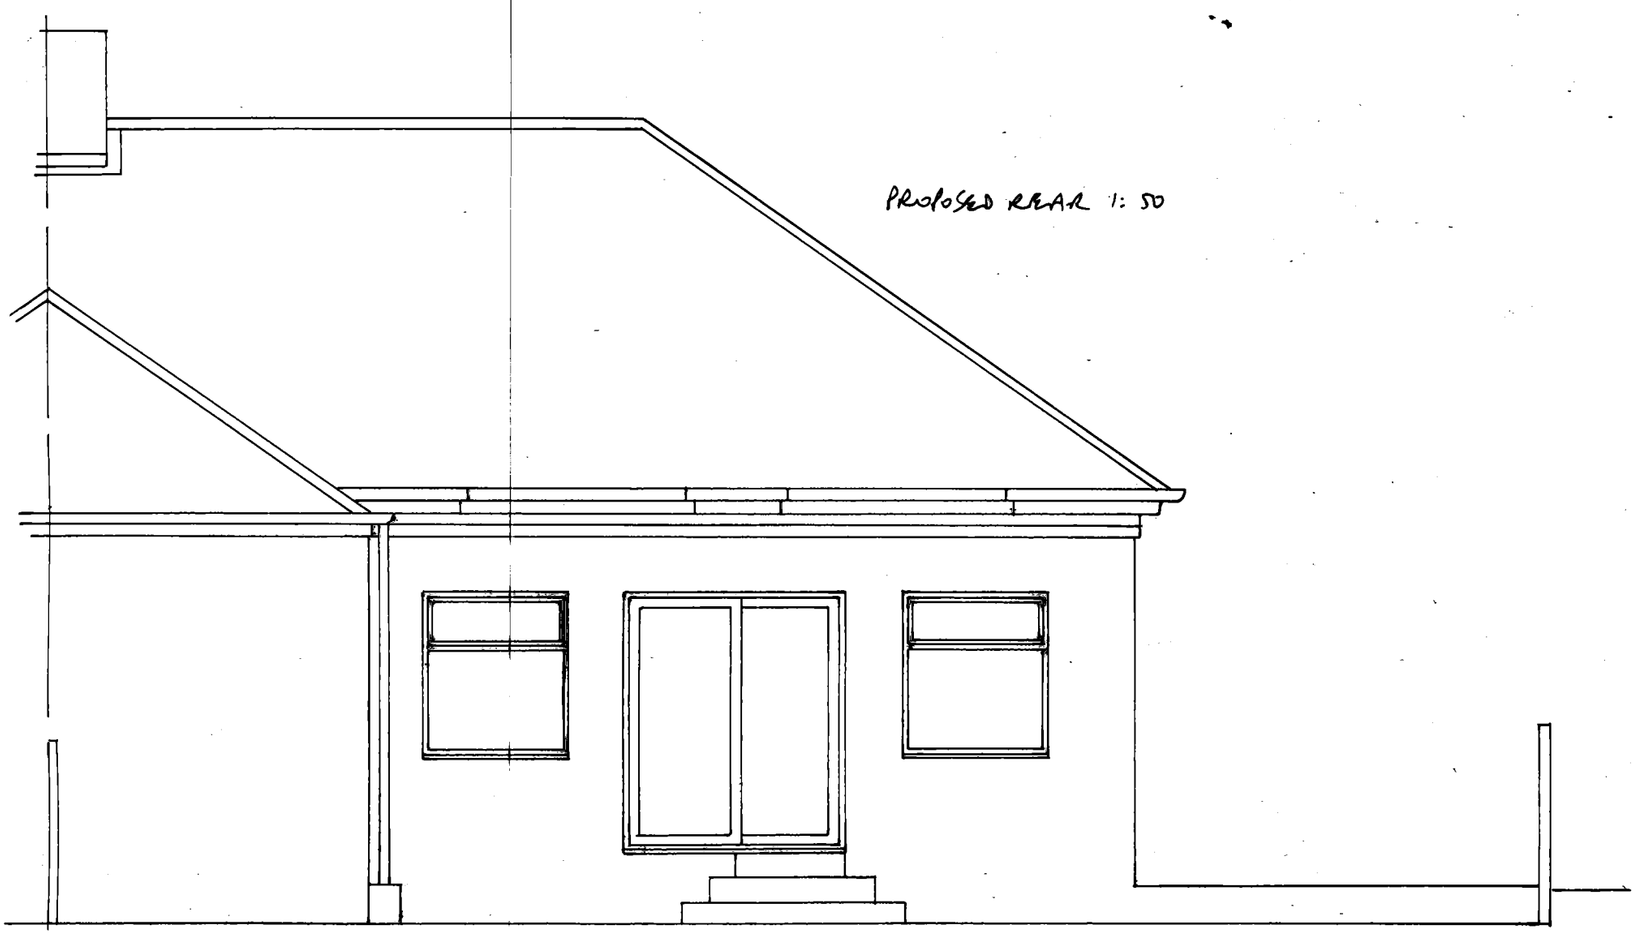



PROPOSED REAR 1: 50

DARK GREY FIBREGLASS ROOF, RED BRICK, WHITE UPVC FASCIAS/FRAMES, ETC. TO MATCH EXISTING AS CLOSELY AS POSSIBLE.

PROPOSED EXTENSION TO 36 FAIRVIEW AVE., S. SHIELDS

FOR MR. & MRS. COOK

DRG NO 1

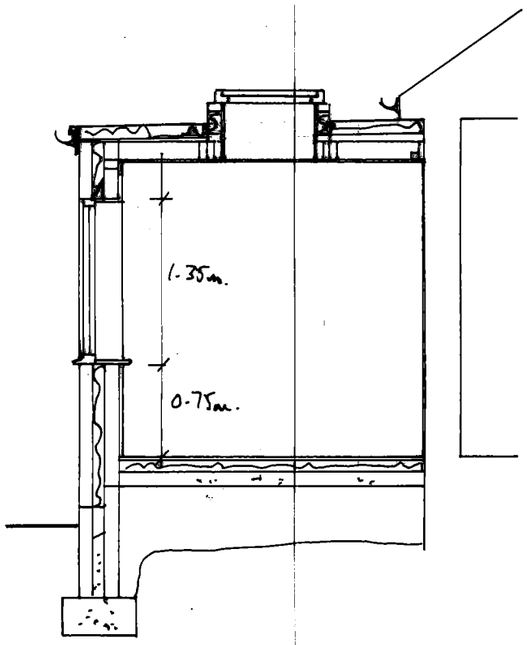

SECTION 1:50