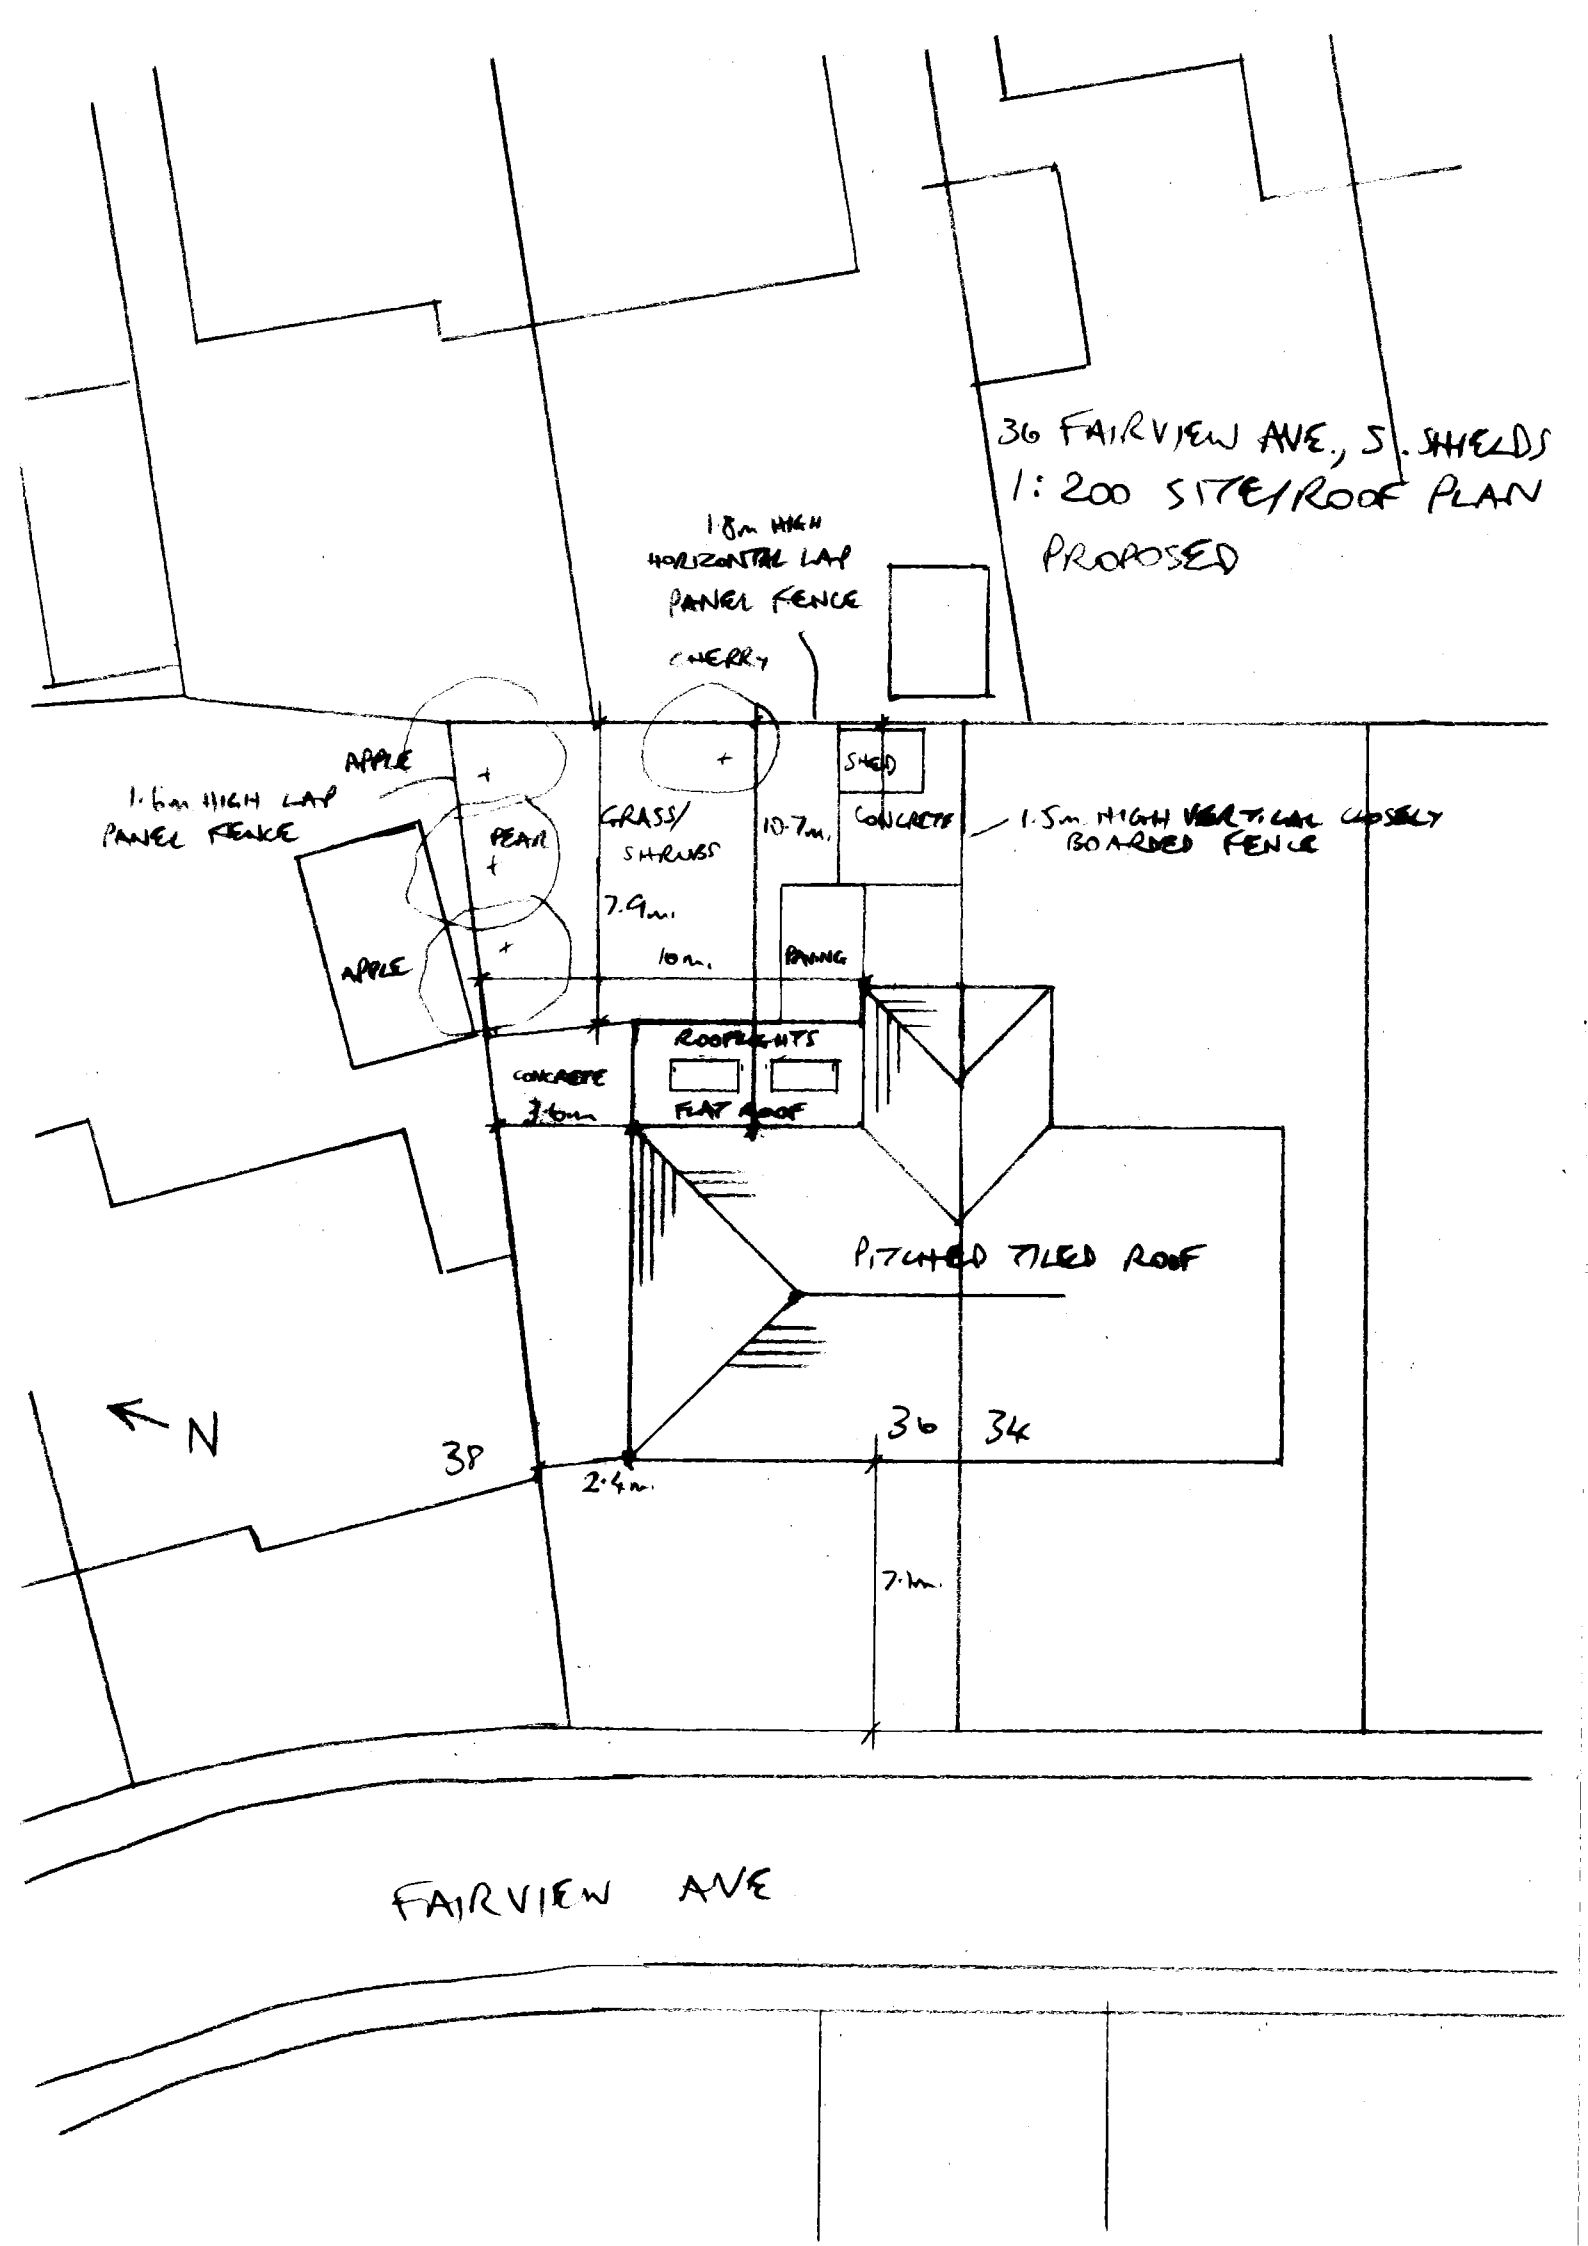

36 FAIRVIEW AVE., S. SHIELDS
1:200 SITE/ROOF PLAN
PROPOSED
1.8m HIGH HORIZONTAL LAP PANEL FENCE
CHERRY
APPLE
1.6m HIGH LAP PANEL FENCE
PEAR
APPLE
GRASS/ SHRUBS
10.7m.
SHED
CONCRETE
1.5m HIGH VERTICAL CLOSELY BOARDED FENCE
7.9m.
10m.
PAVING
ROOFLIGHTS
CONCRETE
FLAT ROOF
PITCHED TILED ROOF
N
38
36
34
2.4m.
7.1m.
FAIRVIEW AVE