



EXISTING
BLOCK PLAN
1:500

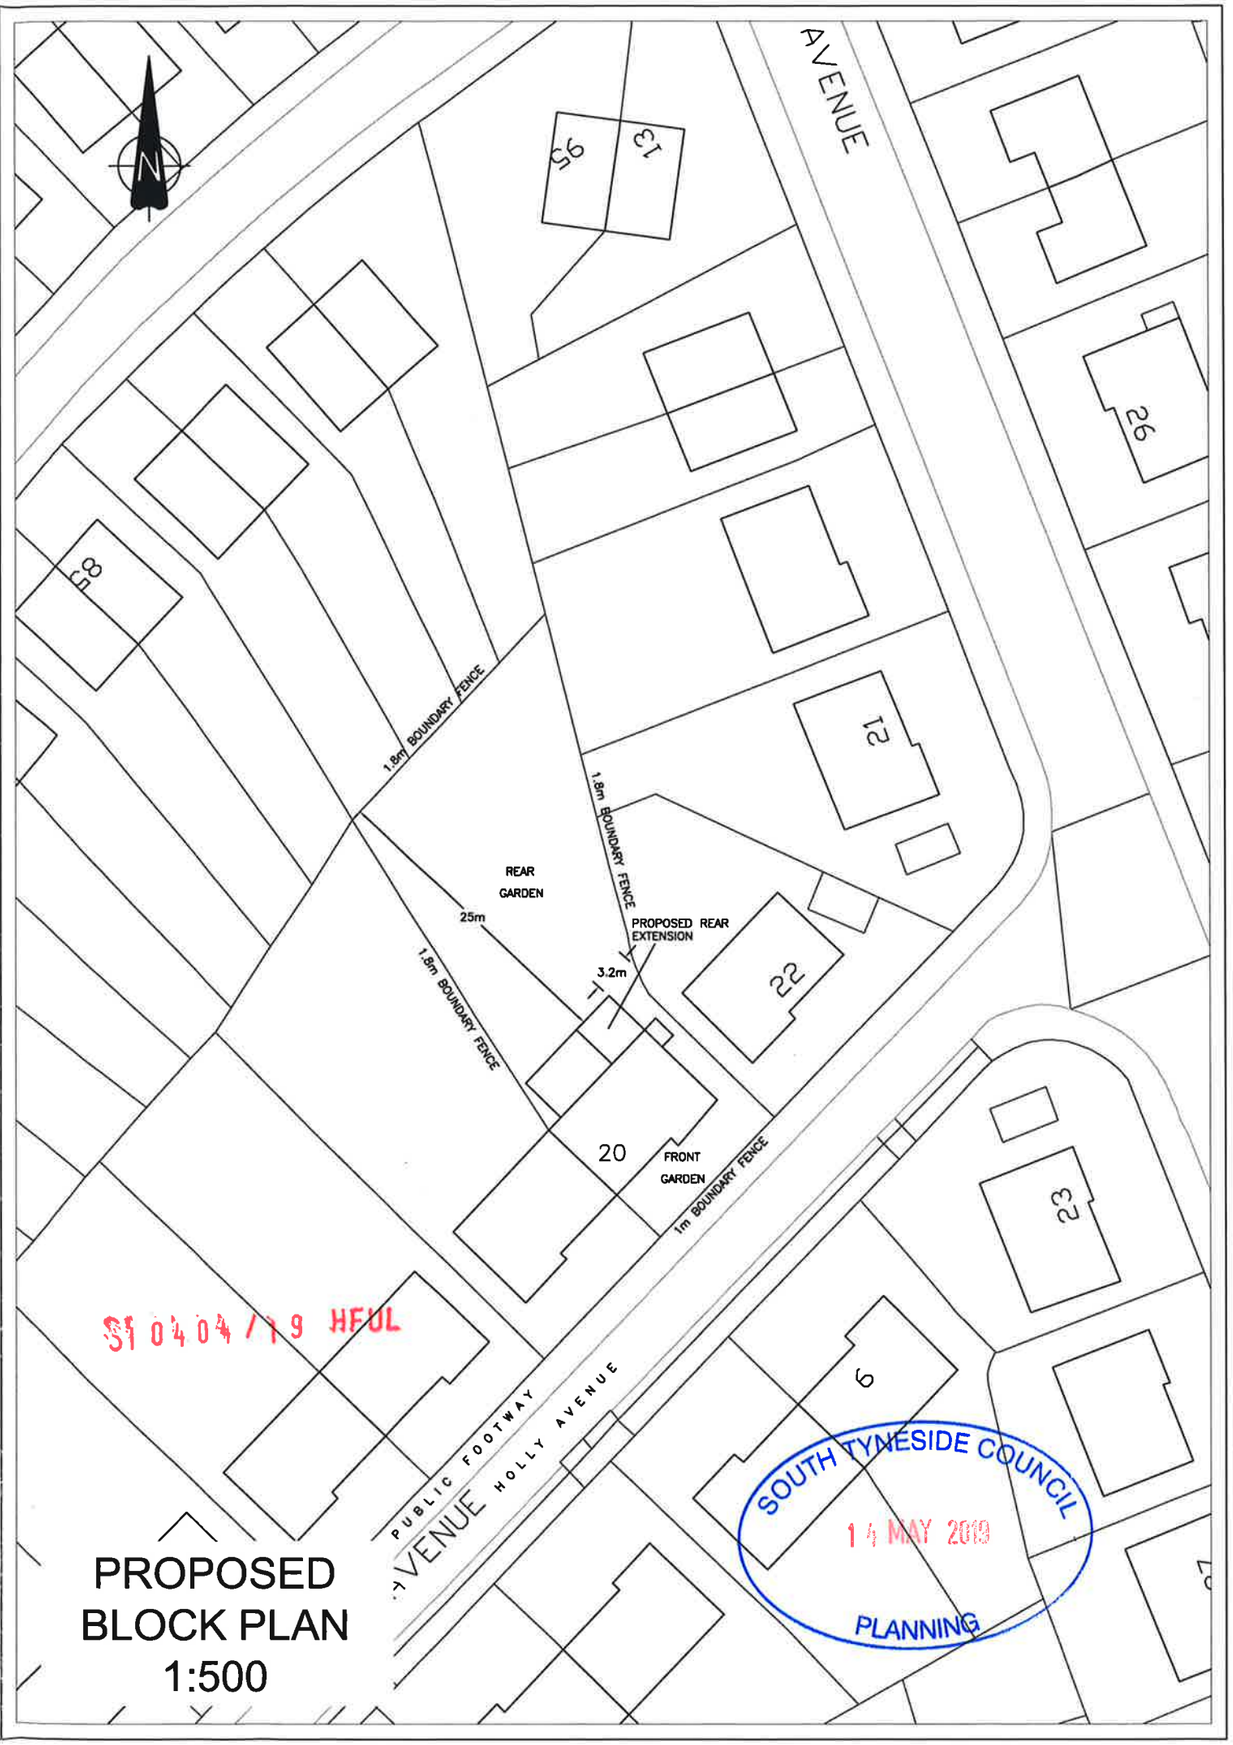


S/0404/19/HFUL

PROPOSED
BLOCK PLAN
1:500