
South Tyneside Council

Economic Regeneration

David Cramond - Corporate Director
Town Hall & Civic Offices, Westoe Road, South Shields, Tyne & Wear, NE33 2RL
Telephone: (0191) 427 1717 Fax: (0191) 455 7770

Project: Proposed car park at Temple Park LC South Shields		Drawing Title: Location Plan	
Project Code: AD 6177	Dwg.No.: 50	Drawn By: SAR	Date: 02.05.19
		Checked By: IS	Date: --/--/--
		Scale: 1:2500	Size: A4
Rev: -	Date: -	Desc: PLANNING ISSUE	Chkd

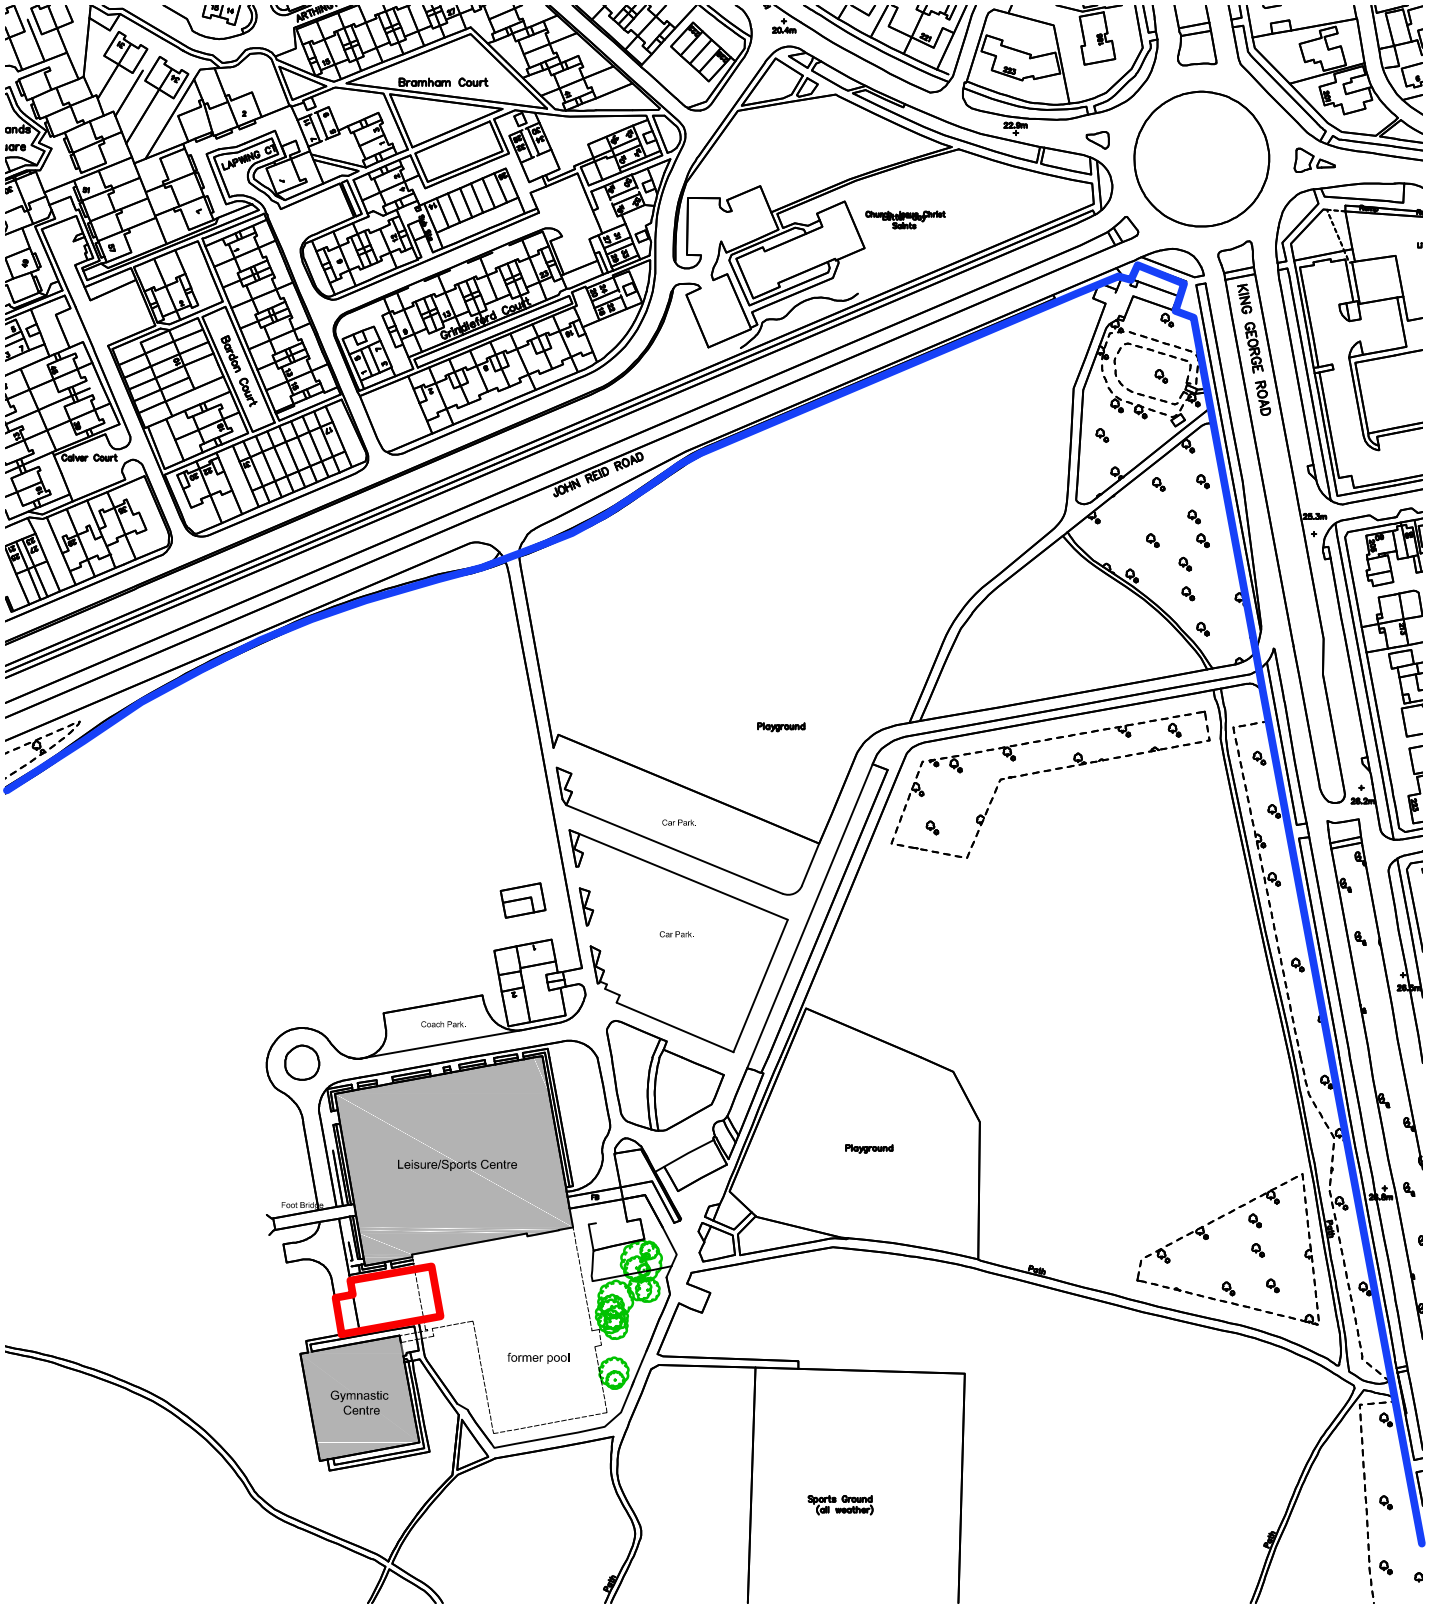

Ordnance Survey data has been reproduced from 1/1250 Ordnance Survey maps with the permission of The Controller of H.M. Stationery Office.
Crown copyright reserved.
Licence No. 100019570

LEGEND

Application Site Boundary

other land owned by the applicant

N

The contractor is responsible for the verification of dimensions on the site. All dimensions are in millimetres.© Copyright all rights reserved South Tyneside Council.