

PROPOSED FRONTAGE 1:50

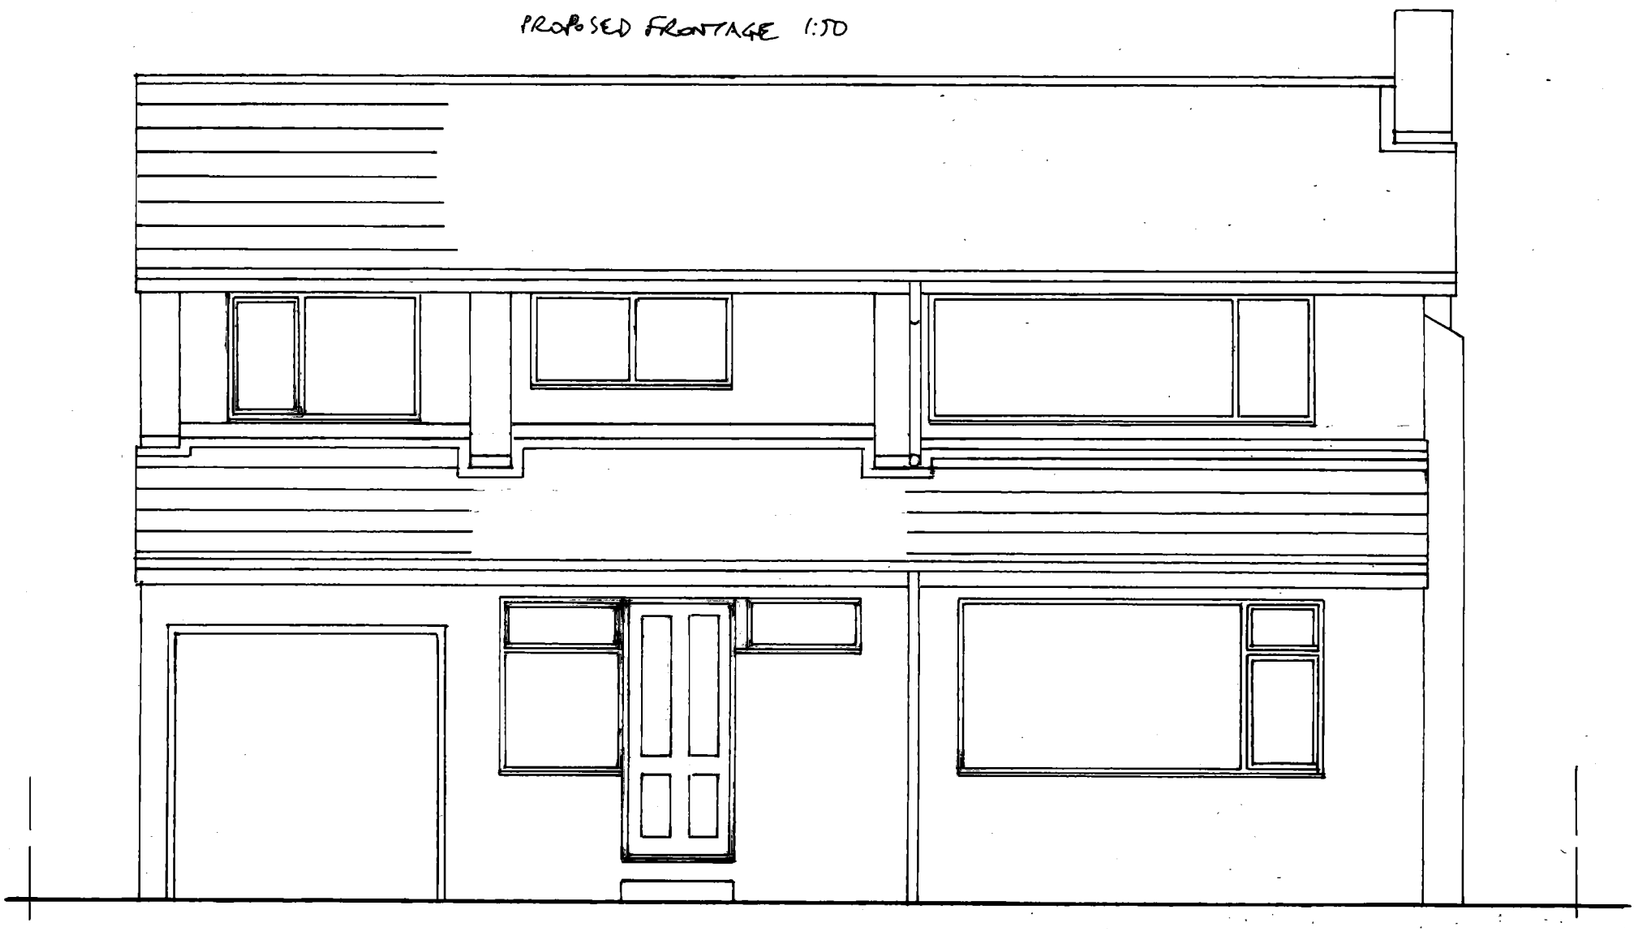

DARK GREY DOOR & WINDOW FRAMING. ROOF TILE, FACING BRICK, ETC. TO MATCH EXISTING AS CLOSELY AS POSSIBLE.

PROPOSED EXTENSION TO 47 MELDON AVE., S. SHIELDS
FOR MR. HODGSON **DRG NO 2**

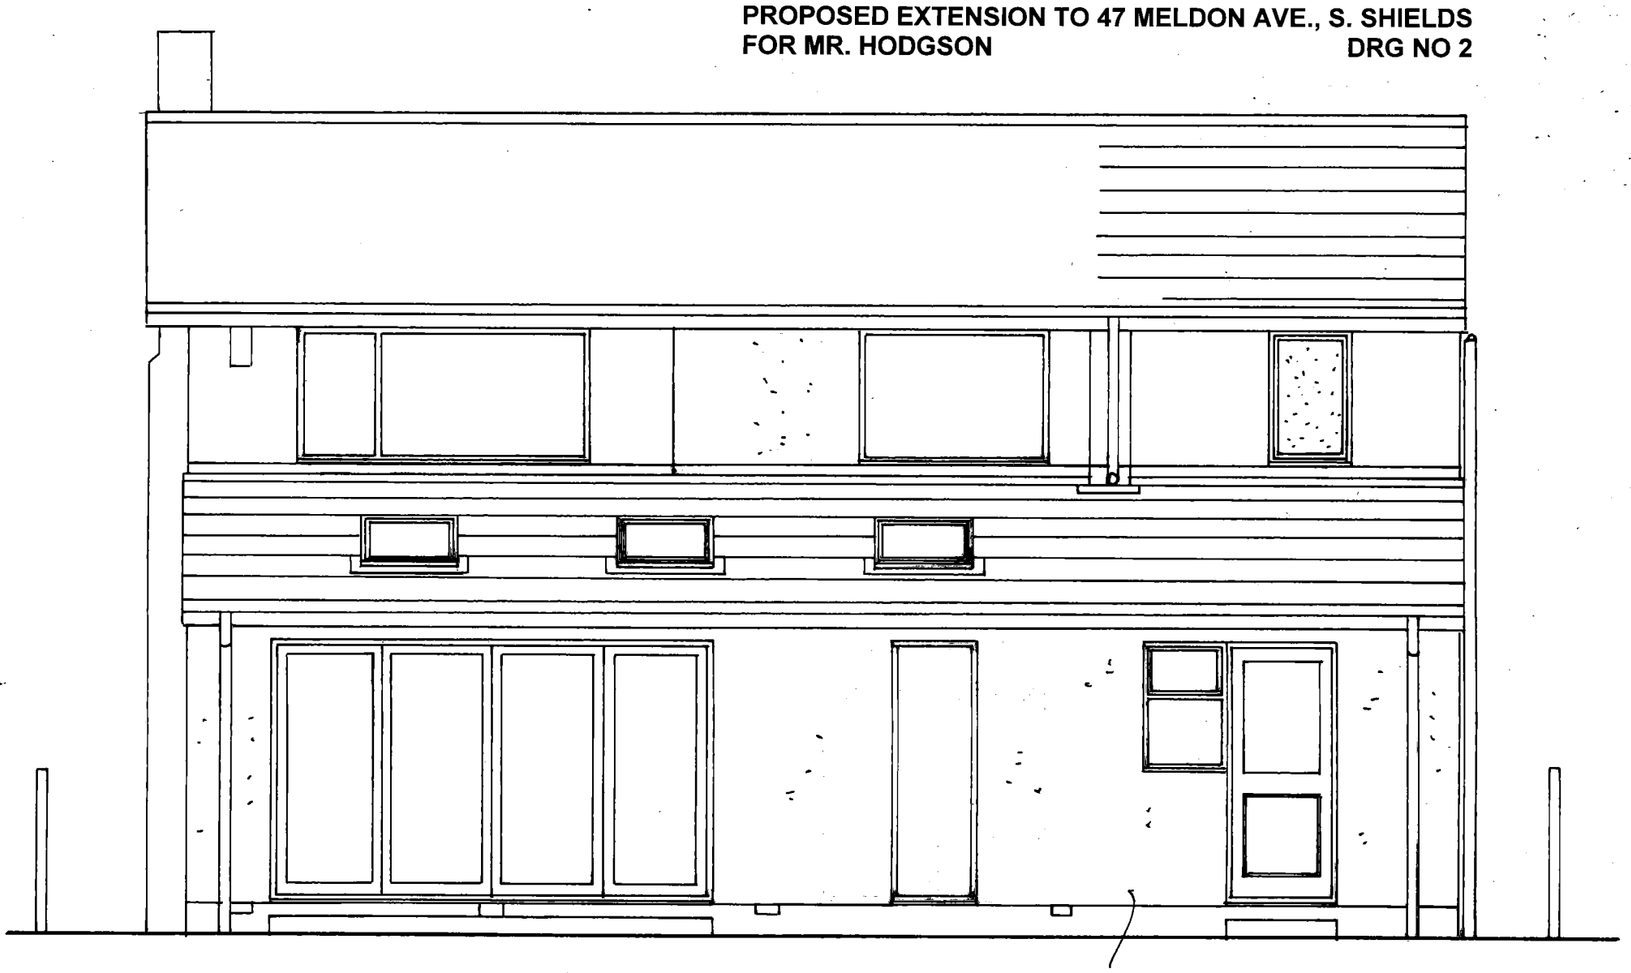

PROPOSED REAR 1:50

CREAM RENDER