

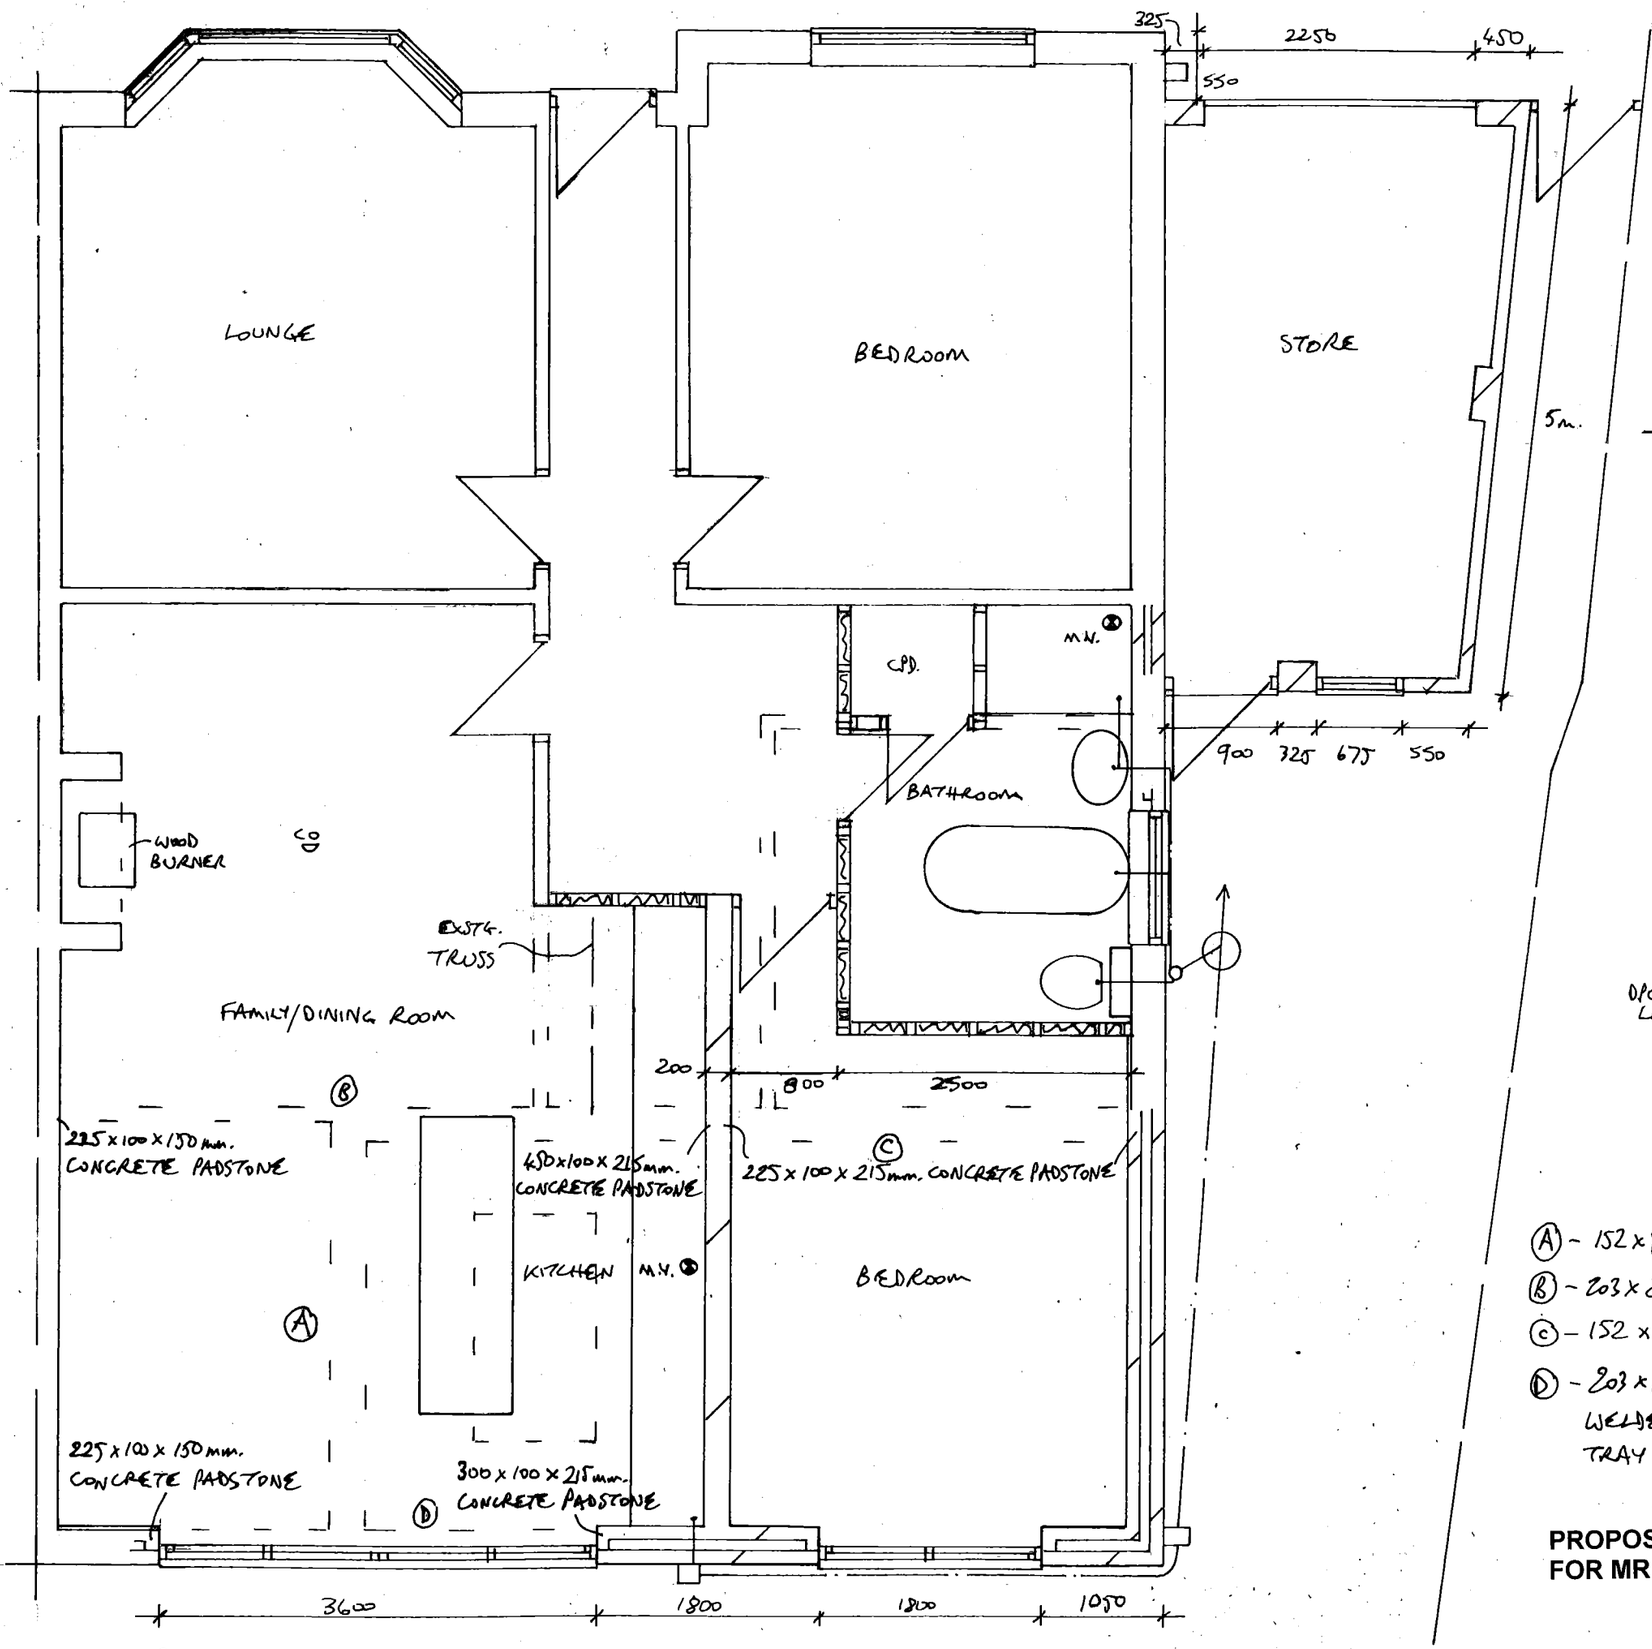


PROPOSED PLAN 1:50

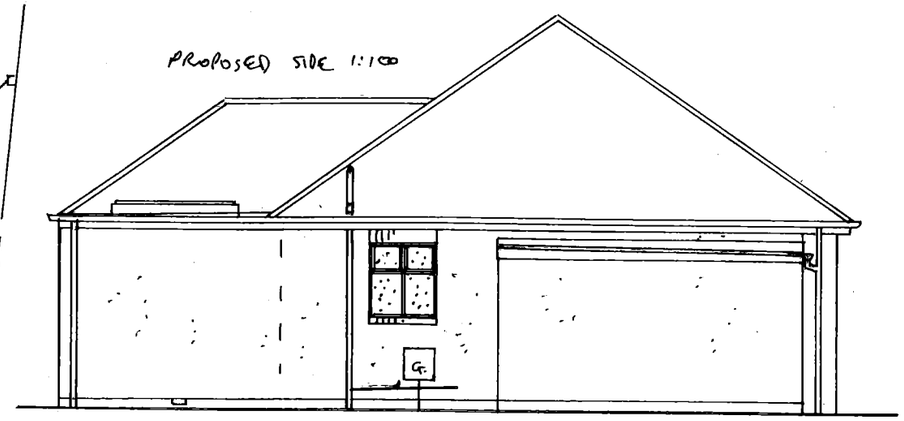

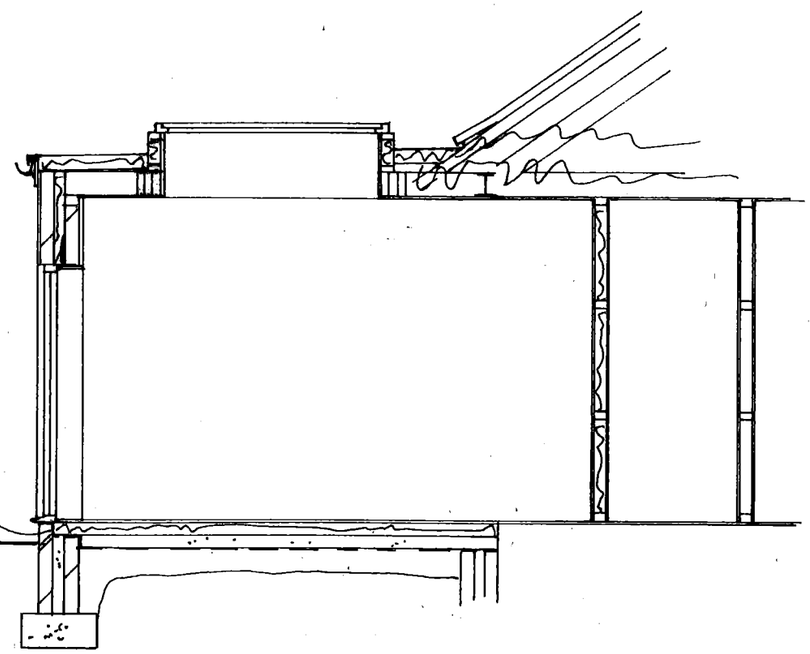

SECTION 1:50

(A) - 152x89x16 kg./m. U.B. WITH 225x100x150mm. CONCRETE PADSTONE OVER DOORS.

(B) - 203x203x46 kg./m. U.C.

(C) - 152x89x16 kg./m. U.B.

(D) - 203x102x23 kg/m. U.B. WITH 10mm STEEL PLATE FULL STRENGTH WELDED TO BASE TO CARRY OUTER LEAF, WITH STEPPED CAVITY TRAY OVER.

PROPOSED EXTENSION TO 33 CLYVEDON RISE, S.SHIELDS
FOR MR. & MRS. CHARLTON **DRG NO 1**