

EXISTING

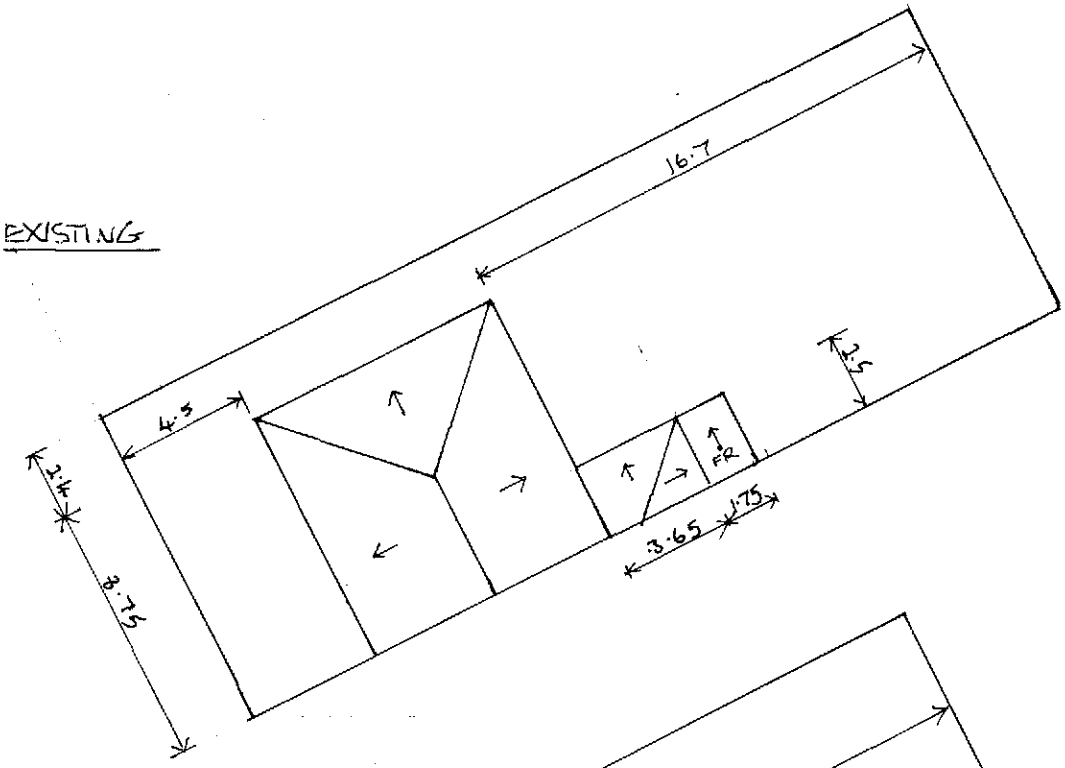

N

PROPOSED

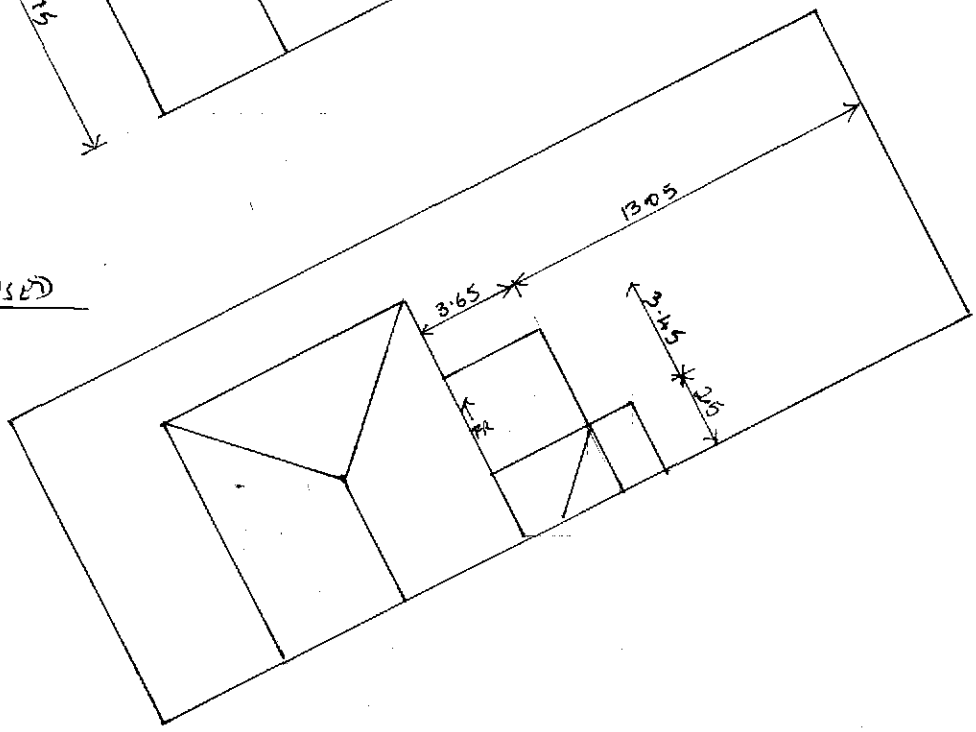

KEY ⟶ ROOF DOWN TO EAVES
FR ⟶ FLAT ROOF

NO CHANGES TO ANY BOUNDARY UNDER THIS PROPOSAL

PROPOSED REAR EXTENSION AT 17 SUMMERHILL ROAD SOUTH SHIELDS NE34 6DT
SITE LAYOUTS
SCALE 1:250 DRG NO 17/SR/02 DATE JUNE 2019