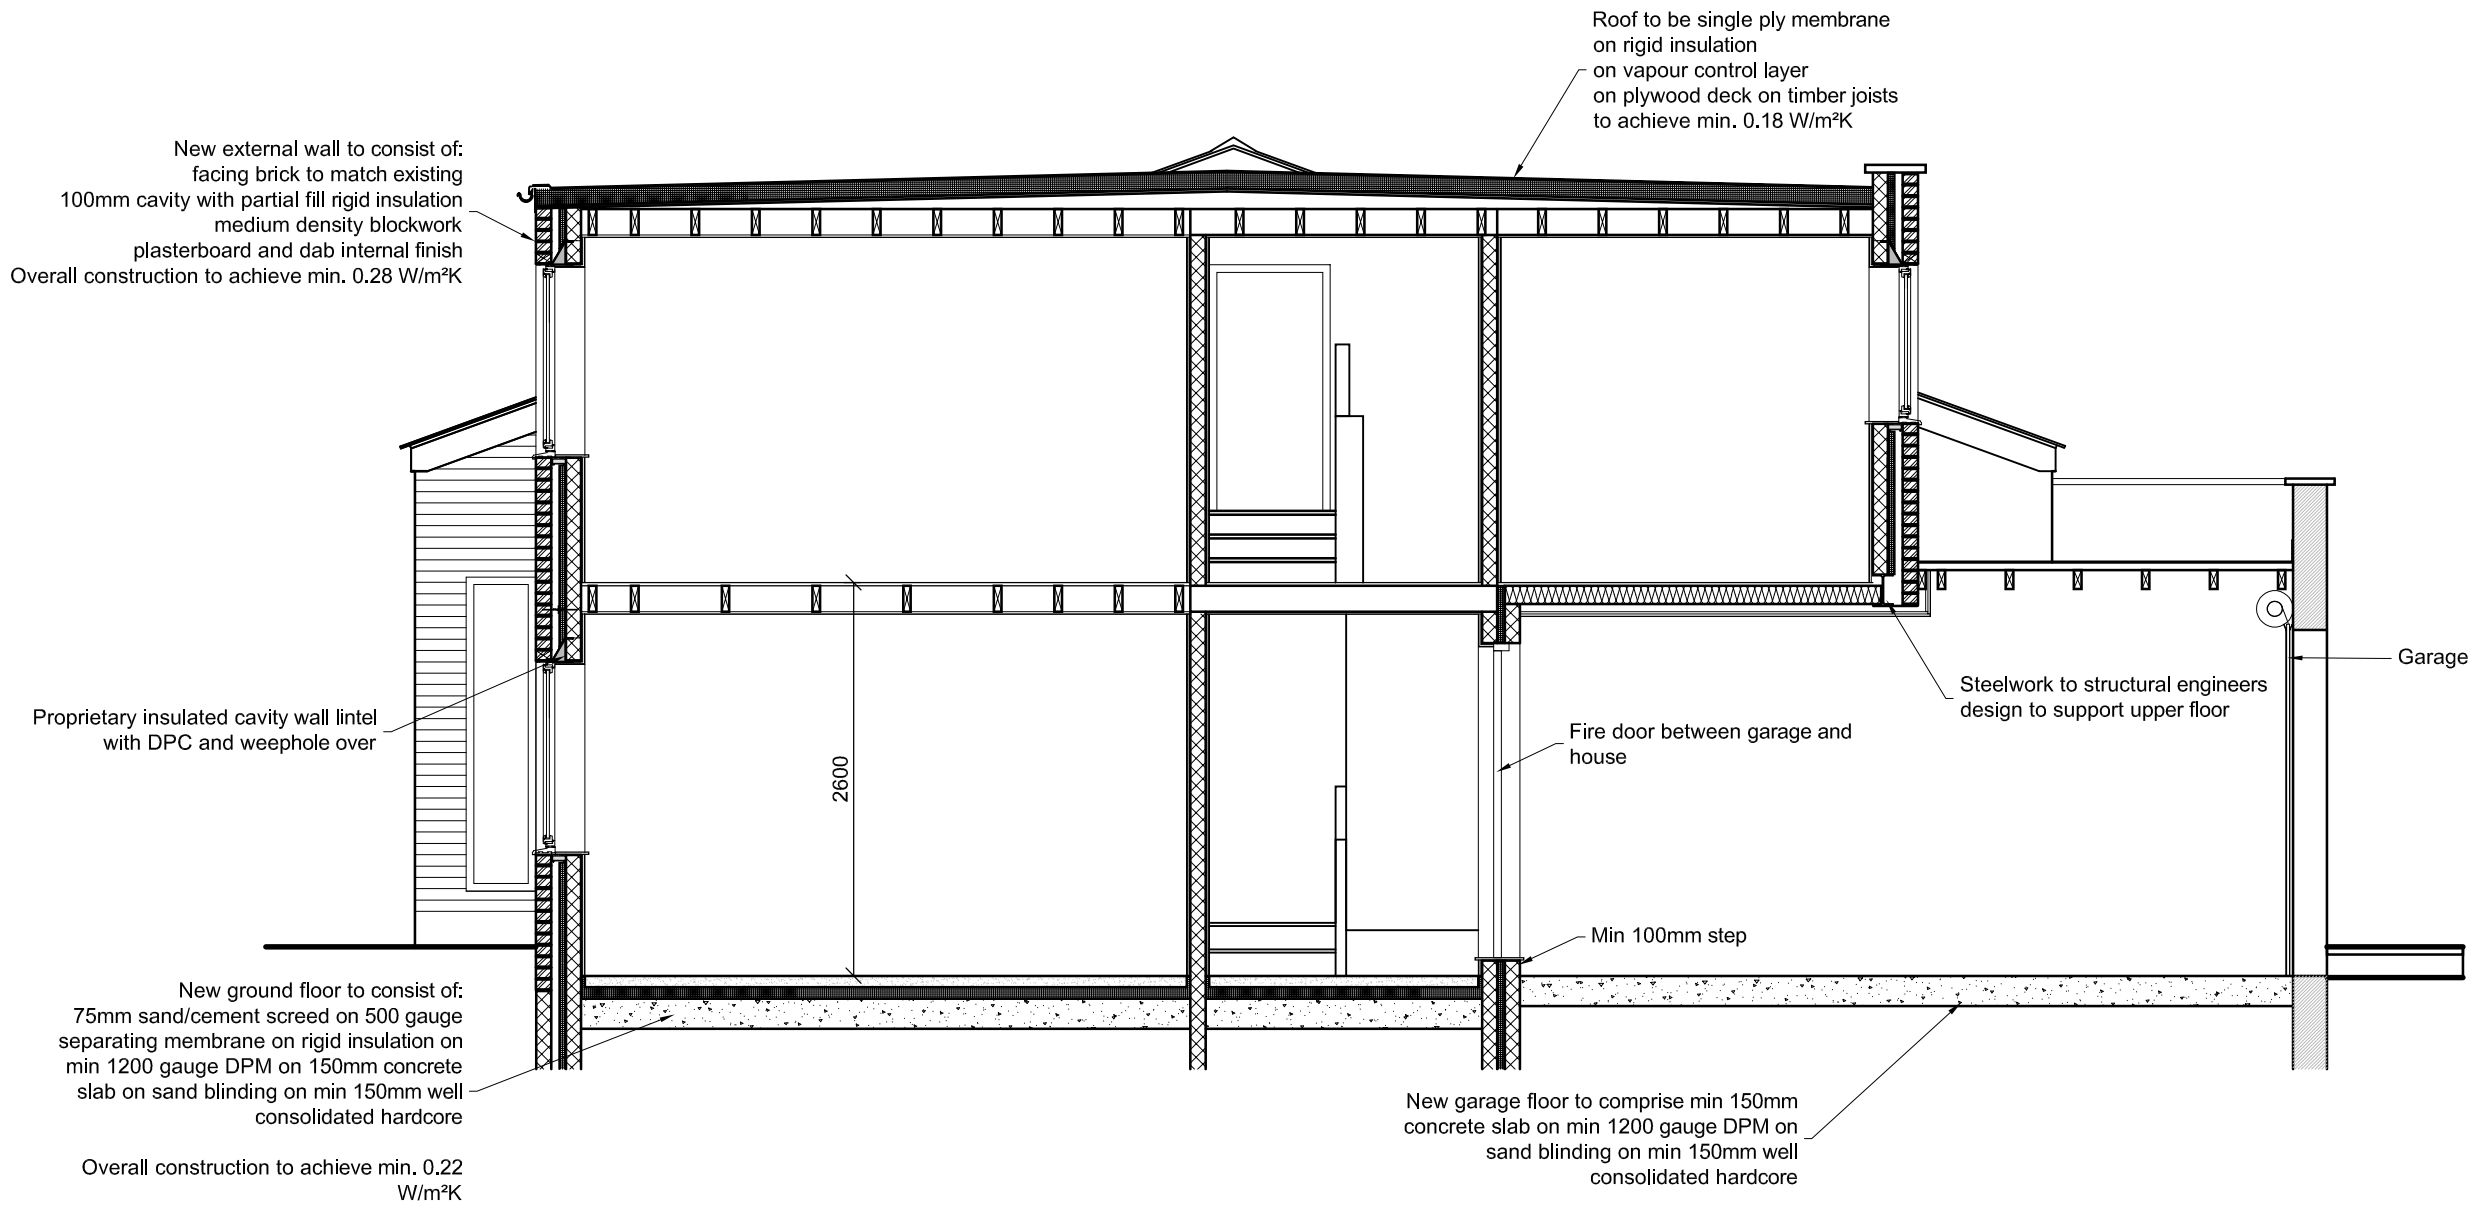


NOTES:

© SADLER BROWN LIMITED

■ THIS DRAWING IS THE SUBJECT OF COPYRIGHT WHICH VESTS IN SADLER BROWN LIMITED. IT IS AN INFRINGEMENT OF COPYRIGHT TO REPRODUCE THIS DRAWING, BY WHATEVER MEANS, INCLUDING ELECTRONIC, WITHOUT THE EXPRESS WRITTEN CONSENT OF SADLER BROWN LIMITED WHICH RESERVES ALL ITS RIGHTS.

SADLER BROWN LIMITED ASSERTS ITS RIGHTS TO BE IDENTIFIED AS THE AUTHOR OF THIS DESIGN. ALL DRAWINGS, IMAGES AND MODELS ARE SUBJECT TO THE COPYRIGHT, DESIGNS & PATENTS ACT 1988.

■ DRAWING NOT TO BE SCALED.
■ REPORT ERRORS & OMISSIONS TO ARCHITECT.
■ CHECK ALL DIMENSIONS ON SITE.
■ DRAWING TO BE READ IN CONJUNCTION WITH HEALTH AND SAFETY PLAN AND ALL RELEVANT RISK ASSESSMENTS.

Safety Health and Environmental Information Box

In addition to the hazard/risks normally associated with the types of work detailed on this drawing take note of the above. It is assumed that all works on this drawing will be carried out by a competent contractor working, where appropriate, to an appropriate method statement.

Residual Risks

Rev	Revision	Date	Drwn	Chkd

Amendment

0 1 2 3 4 5

Scale in m. 1:100

Project 16 Prince of Wales Close

Client Mr & Mrs Foster

Layout Title

Proposed Section

Drawing Number

project	originator	zone	level	type	role	number	rev
***	-SBAKA-	00	- GF -	DR	- A	AL(0)007	

SBA/AKA Project No.	Scales @ A3	Status
2190022	1:50	PLANNING

t: Newcastle (head office): 0191 265 7080 / 0191 213 0133
e: info@sadlerbrown.co.uk / mail@akarchitects.net,
w: www.architects-group.com
copyright: Sadler Brown Limited

SBA AKA ARCHITECTS GROUP