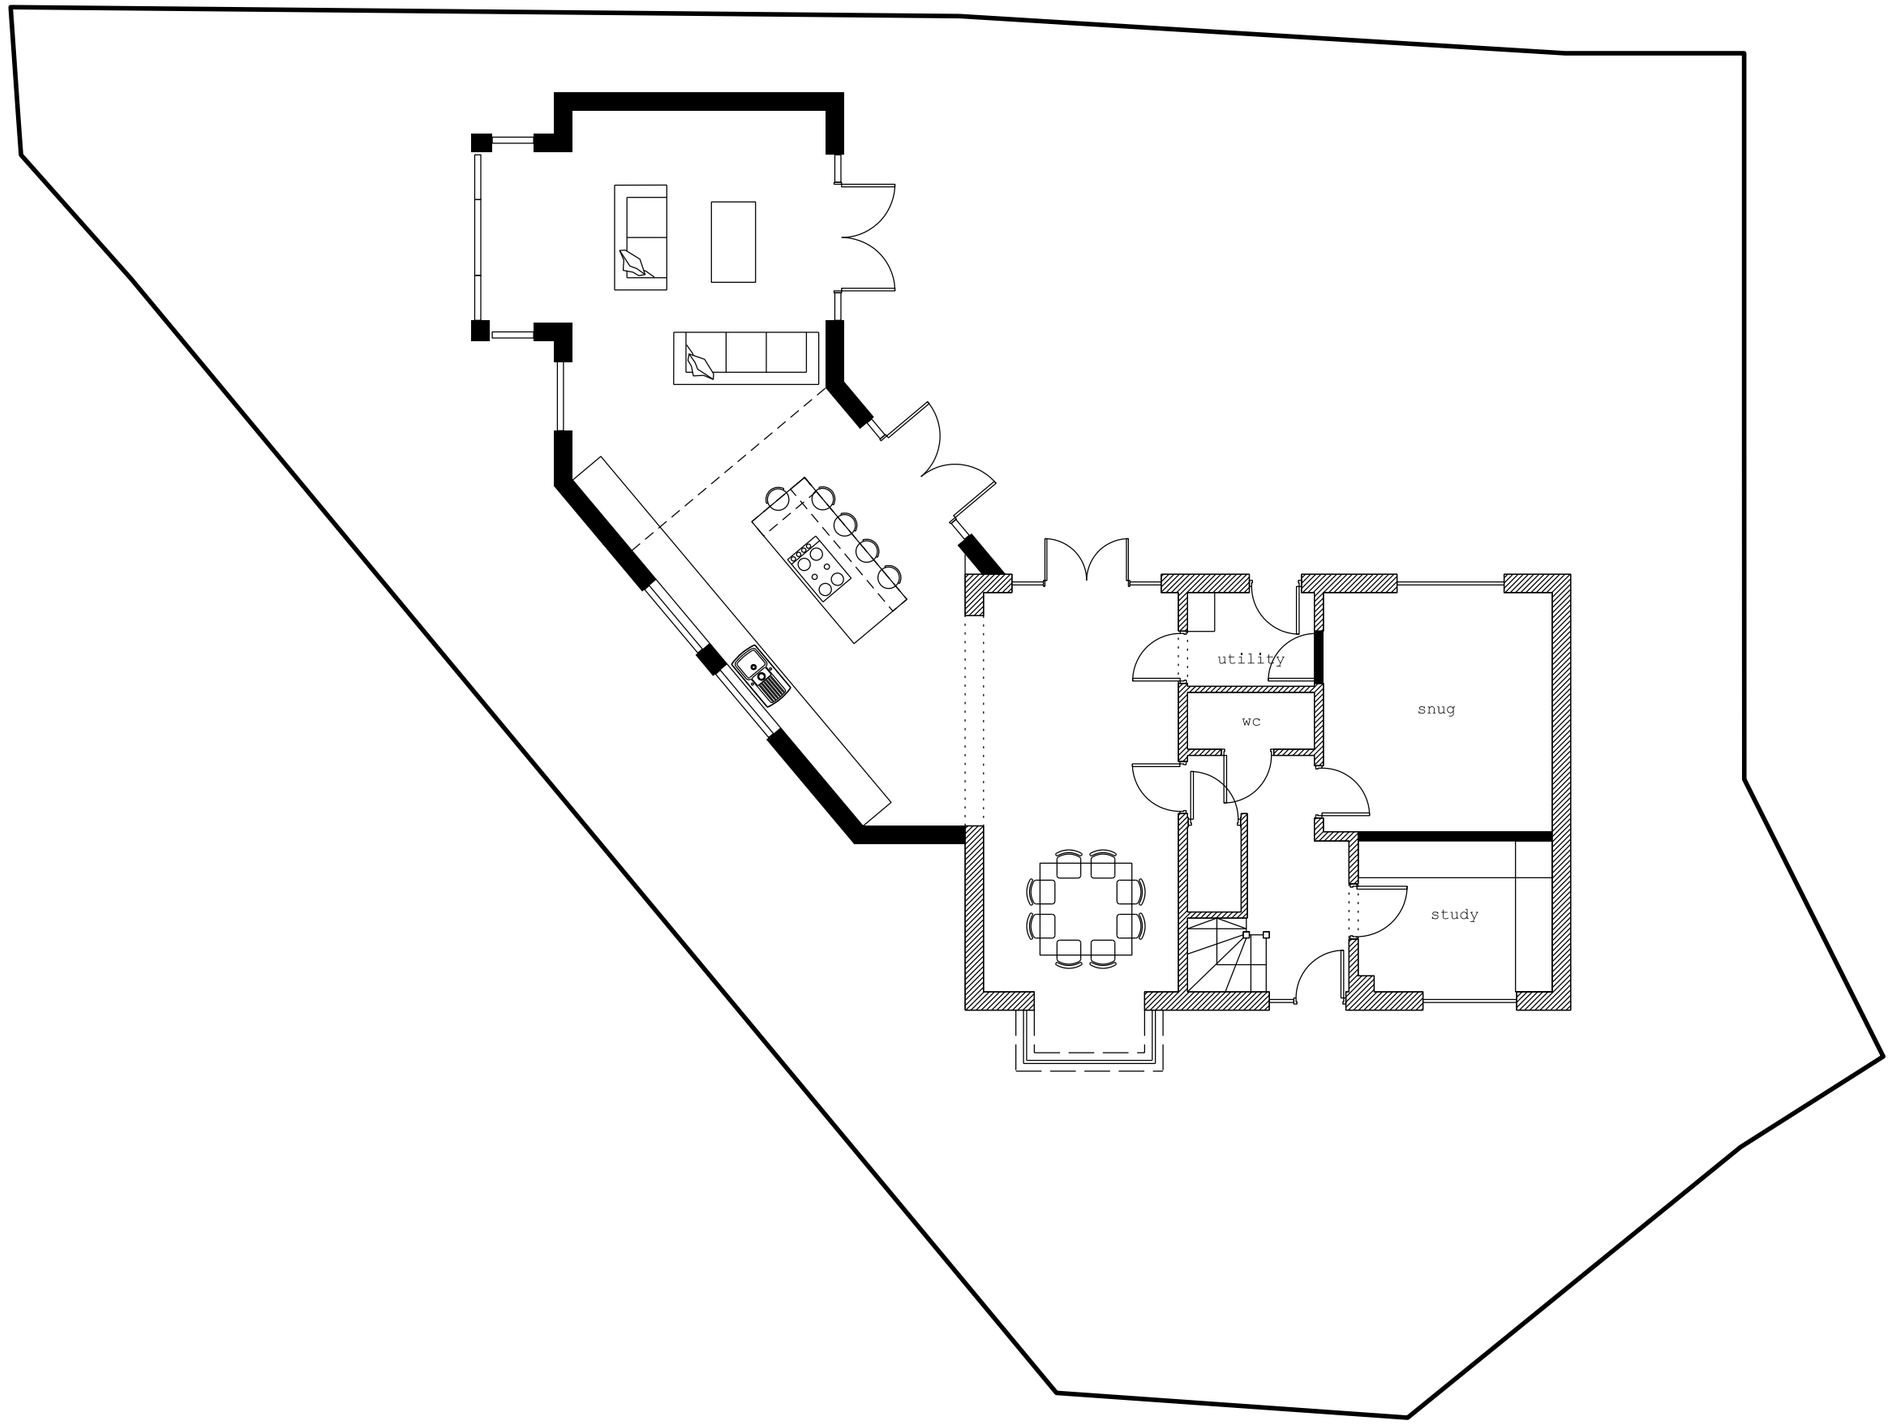


FITZARCHITECTS

6 Pier Point, Marine Walk, Sunderland, SR6 0PP
+44 (0)191 563 7025
www.fitzarchitects.co.uk

north:

revision: A

A 05 11 19 Distance between extension and side bounary increased.

RIBA Chartered Practice

Copyright of Fitz Architects Limited
Do not scale from drawing

50mm

project: 1 sunniside leigh, cleadon village
drawing: proposed plan level 00
stage: planning

project no: 1443
drawing no: AL (00) 0200
date: Jun 2019
scale: 1:100 @ A3