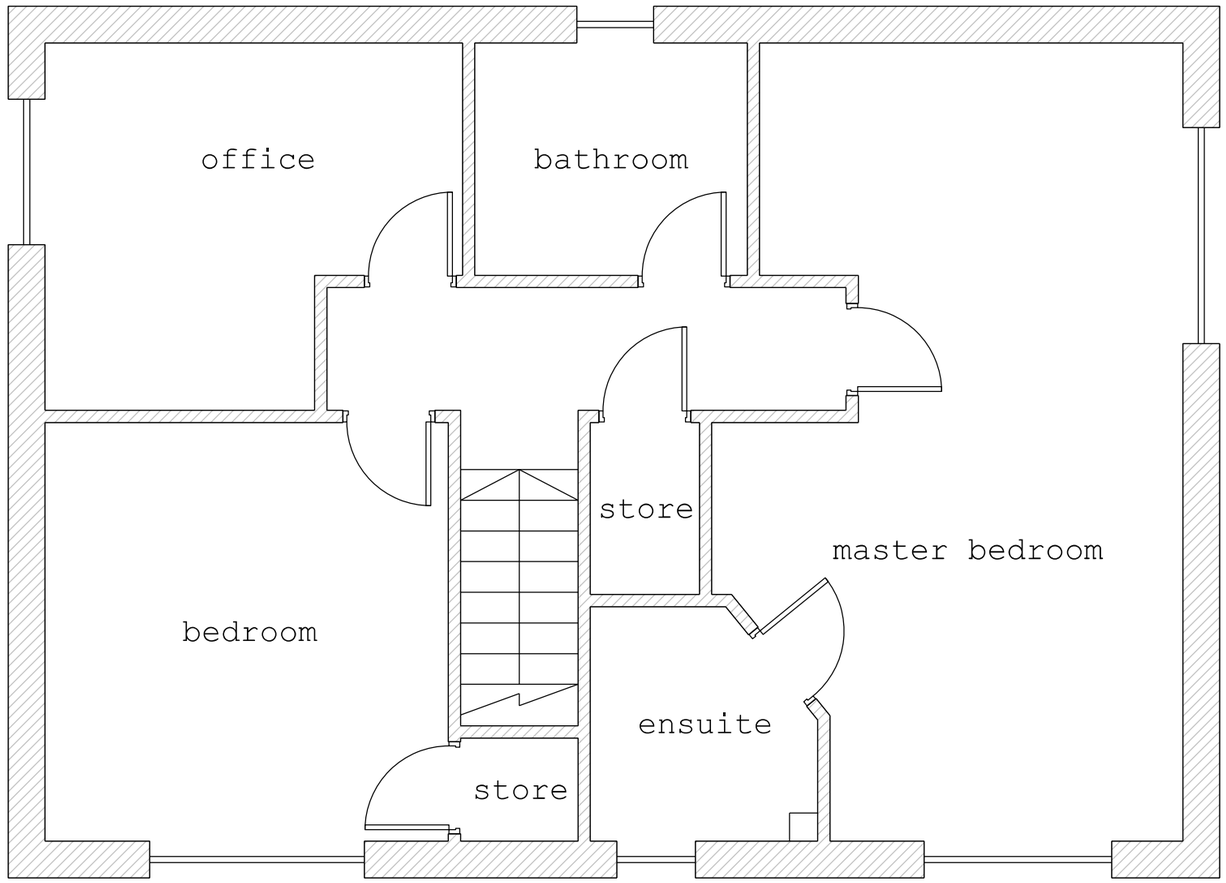


FITZARCHITECTS

6 Pier Point, Marine Walk, Sunderland, SR6 0PP
+44 (0)191 563 7025
www.fitzarchitects.co.uk

north:

revision:

RIBA Chartered Practice

project: 1 sunniside leigh, cleadon village
drawing: existing plan level 01
stage: planning

project no: 1443
drawing no: AL (00) 0101
date: Jun 2019
scale: 1:50 @ A3

Copyright of Fitz Architects Limited
Do not scale from drawing
50mm