
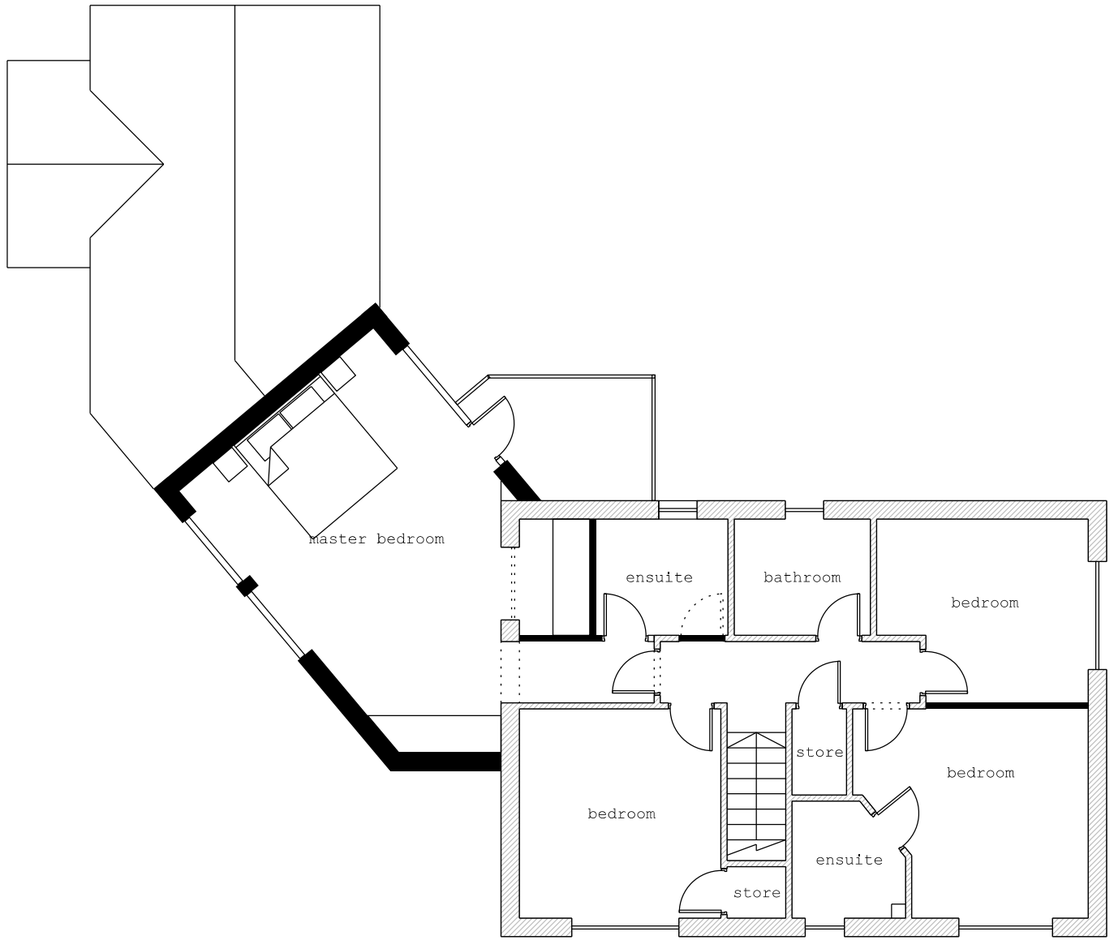


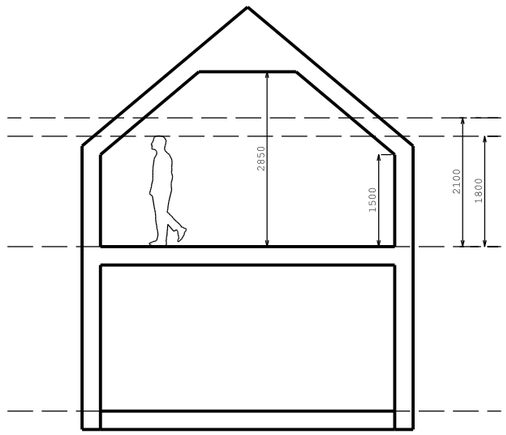

FITZARCHITECTS	6 Pier Point, Marine Walk, Sunderland, SR6 0PP +44 (0)191 563 7025 www.fitzarchitects.co.uk	north:	revision:
project: 1 sunniside leigh, cleadon village drawing: proposed plan level 01 stage: planning	project no: 1443 / drawing no: AL (00) 0201 date: Jun 2019 / scale: 1:100 @ A3		

RIBA Chartered Practice

Copyright of Fitz Architects Limited
Do not scale from drawing

50mm