SOUTH TYNESIDE COUNCIL
PLANNING

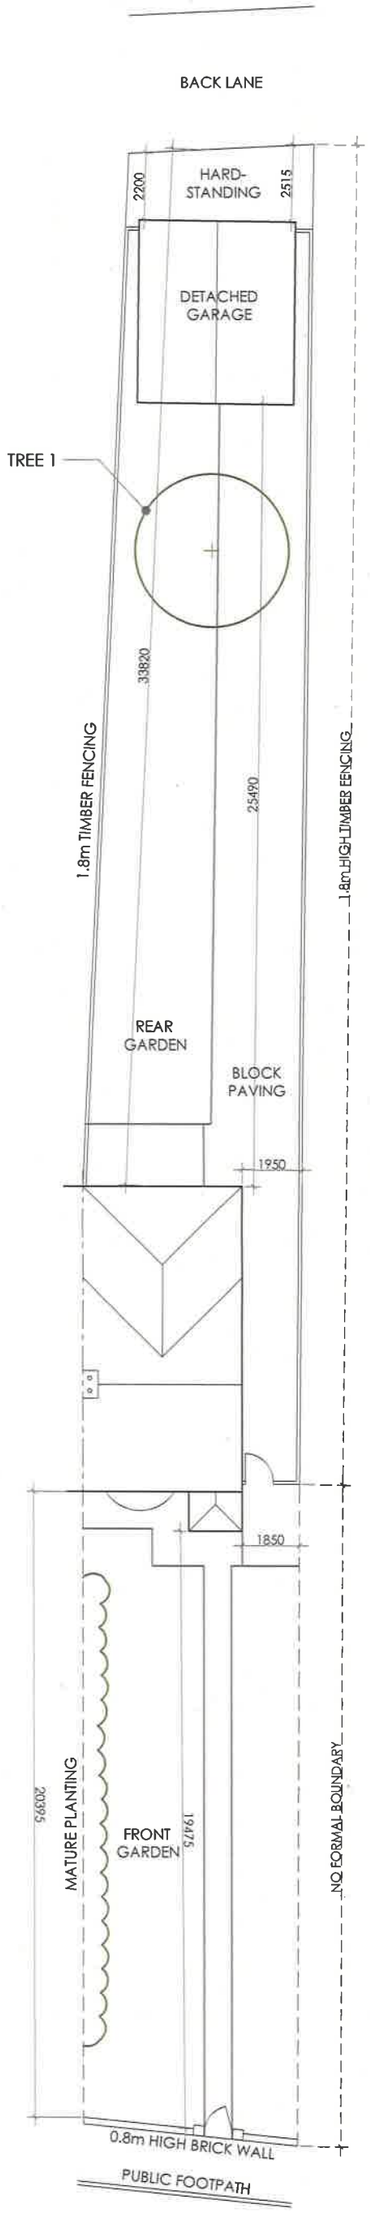

EXISTING SITE PLAN
SCALE 1:100

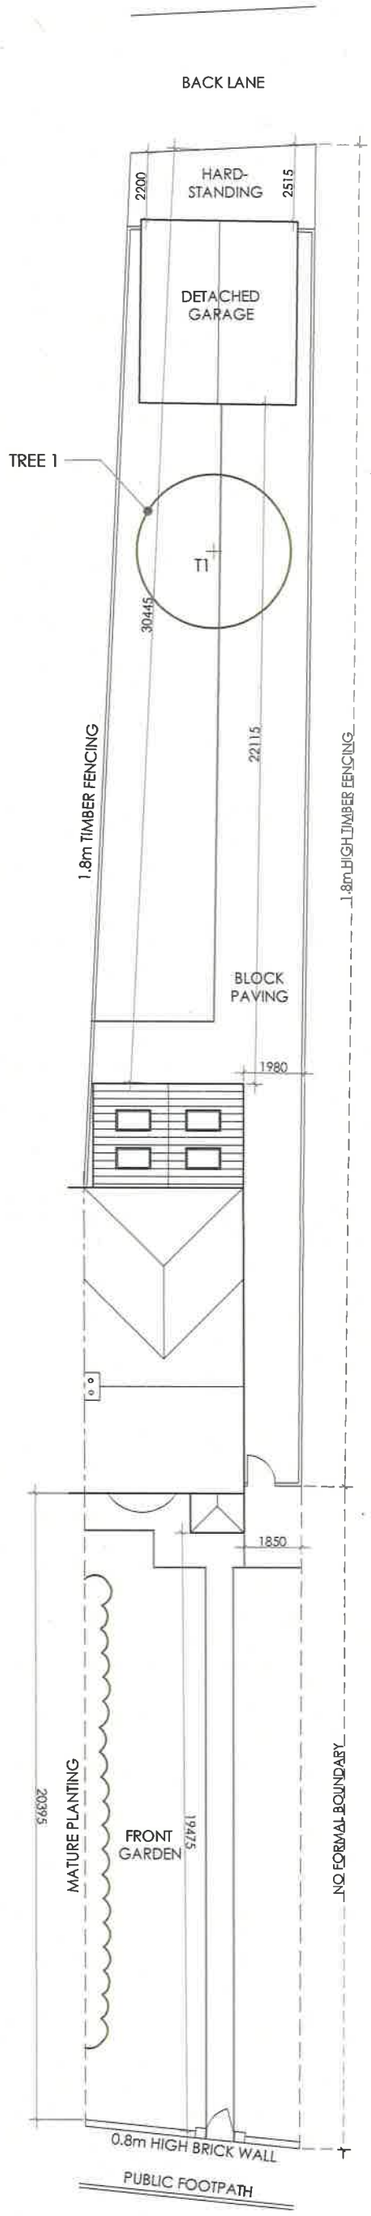

PROPOSED SITE PLAN
SCALE 1:100

PROPOSED SINGLE STOREY EXTENSION TO REAR OF DWELLING

5 STATION ROAD, EAST BOLDON. NE36 0LD

EXISTING & PROPOSED SITE PLANS

SCALE:	SHEET SIZE:	DATE:	REV:
1:200	A3	JUNE 2019	A