



EXISTING GROUND FLOOR PLAN
(SCALE 1:50)

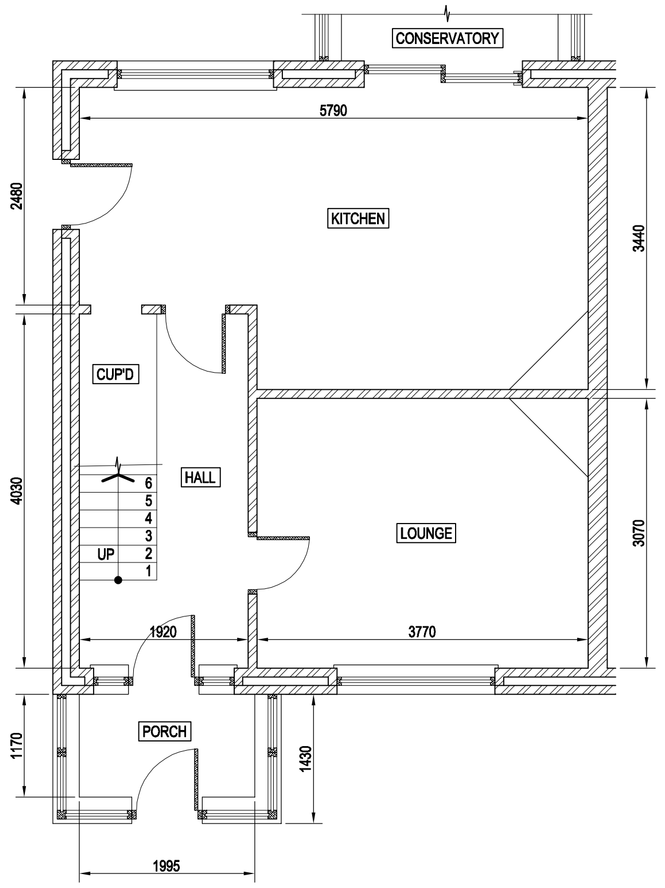

EXISTING FRONT ELEVATION
(SCALE 1:50)




EXISTING SIDE ELEVATION
(SCALE 1:50)

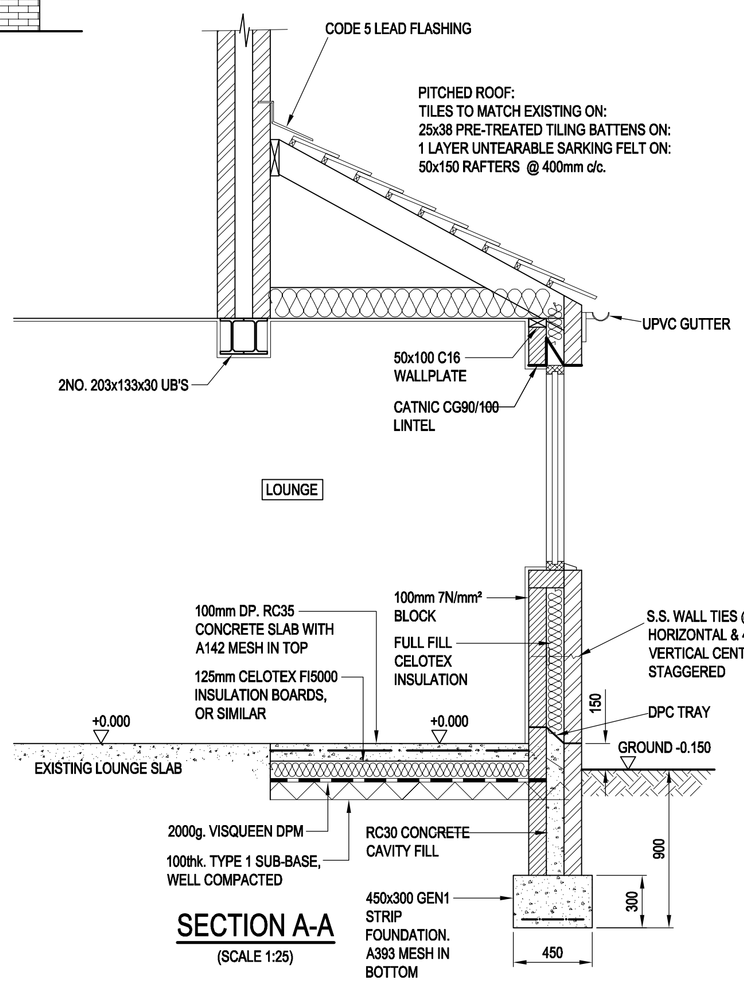

SECTION A-A
(SCALE 1:25)


KEY
- 100mm 3.5N/mm² BLOCKWORK
- 102.5mm BRICKWORK.
- INSULATED STUD PARTITION WALL. GYPROC A0280289 SYSTEM OR EQUIVALENT, CONSISTING OF 75C38 C/16 TIMBER STUDS @ 600mm c/c, DOUBLE BOARDED WITH GYPROC FIRELINE BOARDS. INSULATION TO BE 75mmCELOTEX GA4000 BOARDS, OR EQUIVALENT.
- 300x300 7N/mm² BLOCKWORK PIERS

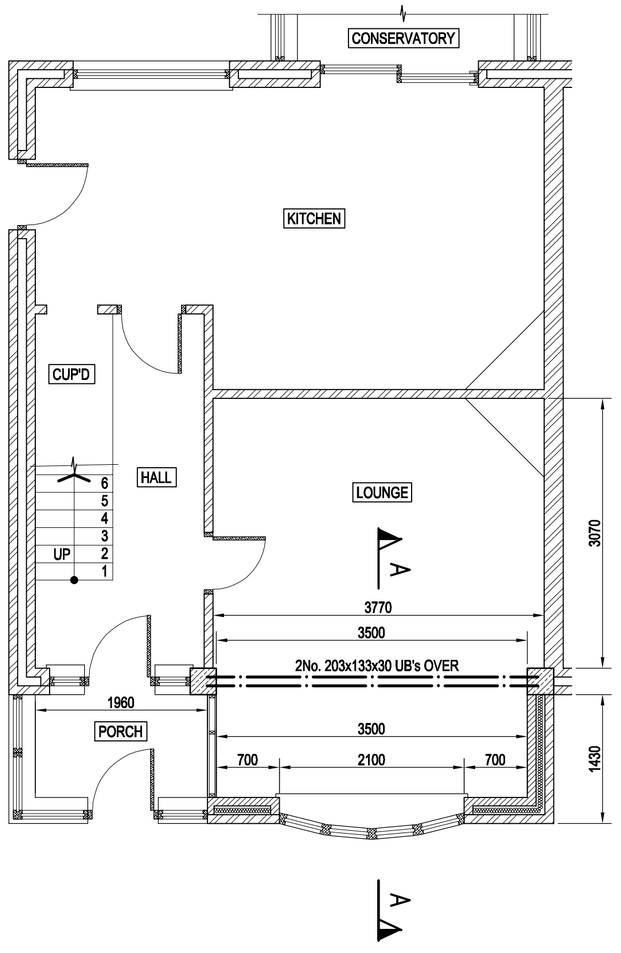


PROPOSED GROUND FLOOR PLAN
(SCALE 1:50)



PROPOSED FRONT ELEVATION
(SCALE 1:50)

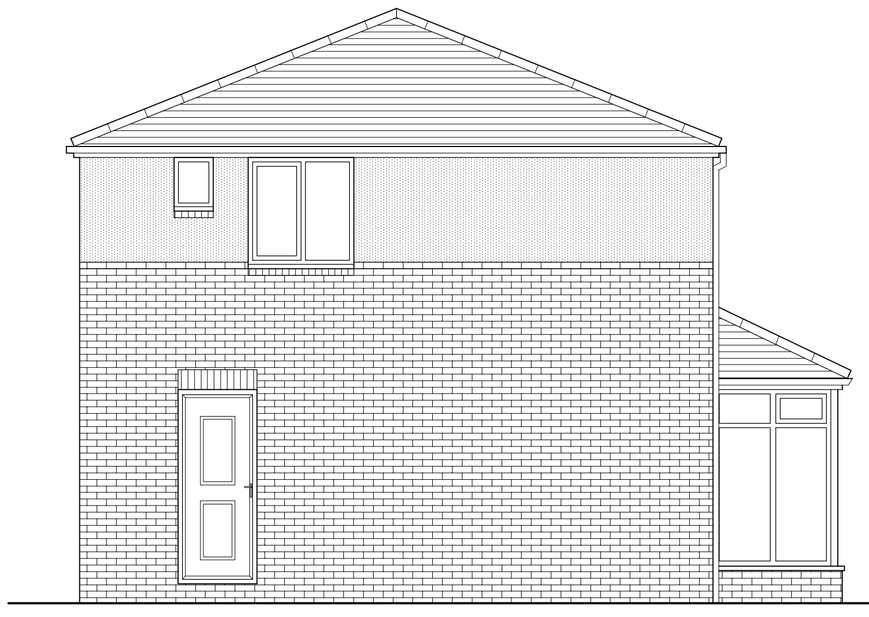

PROPOSED SIDE ELEVATION
(SCALE 1:50)

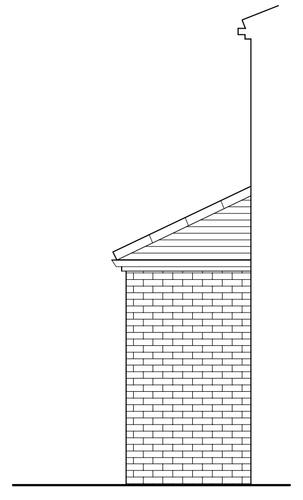

PROPOSED SIDE ELEVATION
(SCALE 1:50)

Drawing No. 19950/01

Notes:
This drawing to be read in conjunction with all other relevant consultants drawings. Do not scale from this drawing. In case of discrepancies between drawings or dimensions, issues to be raised prior to any work commencing.

Revisions

A	PORCH LINE AMENDED FURTHER TO SITE REMEASURE	25/09/19

PLANNING

A&SJ
Architectural & Structural Plans
74 Apsley Crescent
Kenton
Newcastle upon Tyne
NE3 3LQ
Tel: 07747390460
email: b_jordan@hotmail.com

61 WEST DRIVE
CLEADON
SUNDERLAND

Project
SINGLE STOREY FRONT EXTENSION

Drawing
EXISTING & PROPOSED PLANS, ELEVATIONS & SECTION

Scales 1:50, 1:25

Drawn BJ
Date JUNE 2019

Drawing No. 19950/01

A