
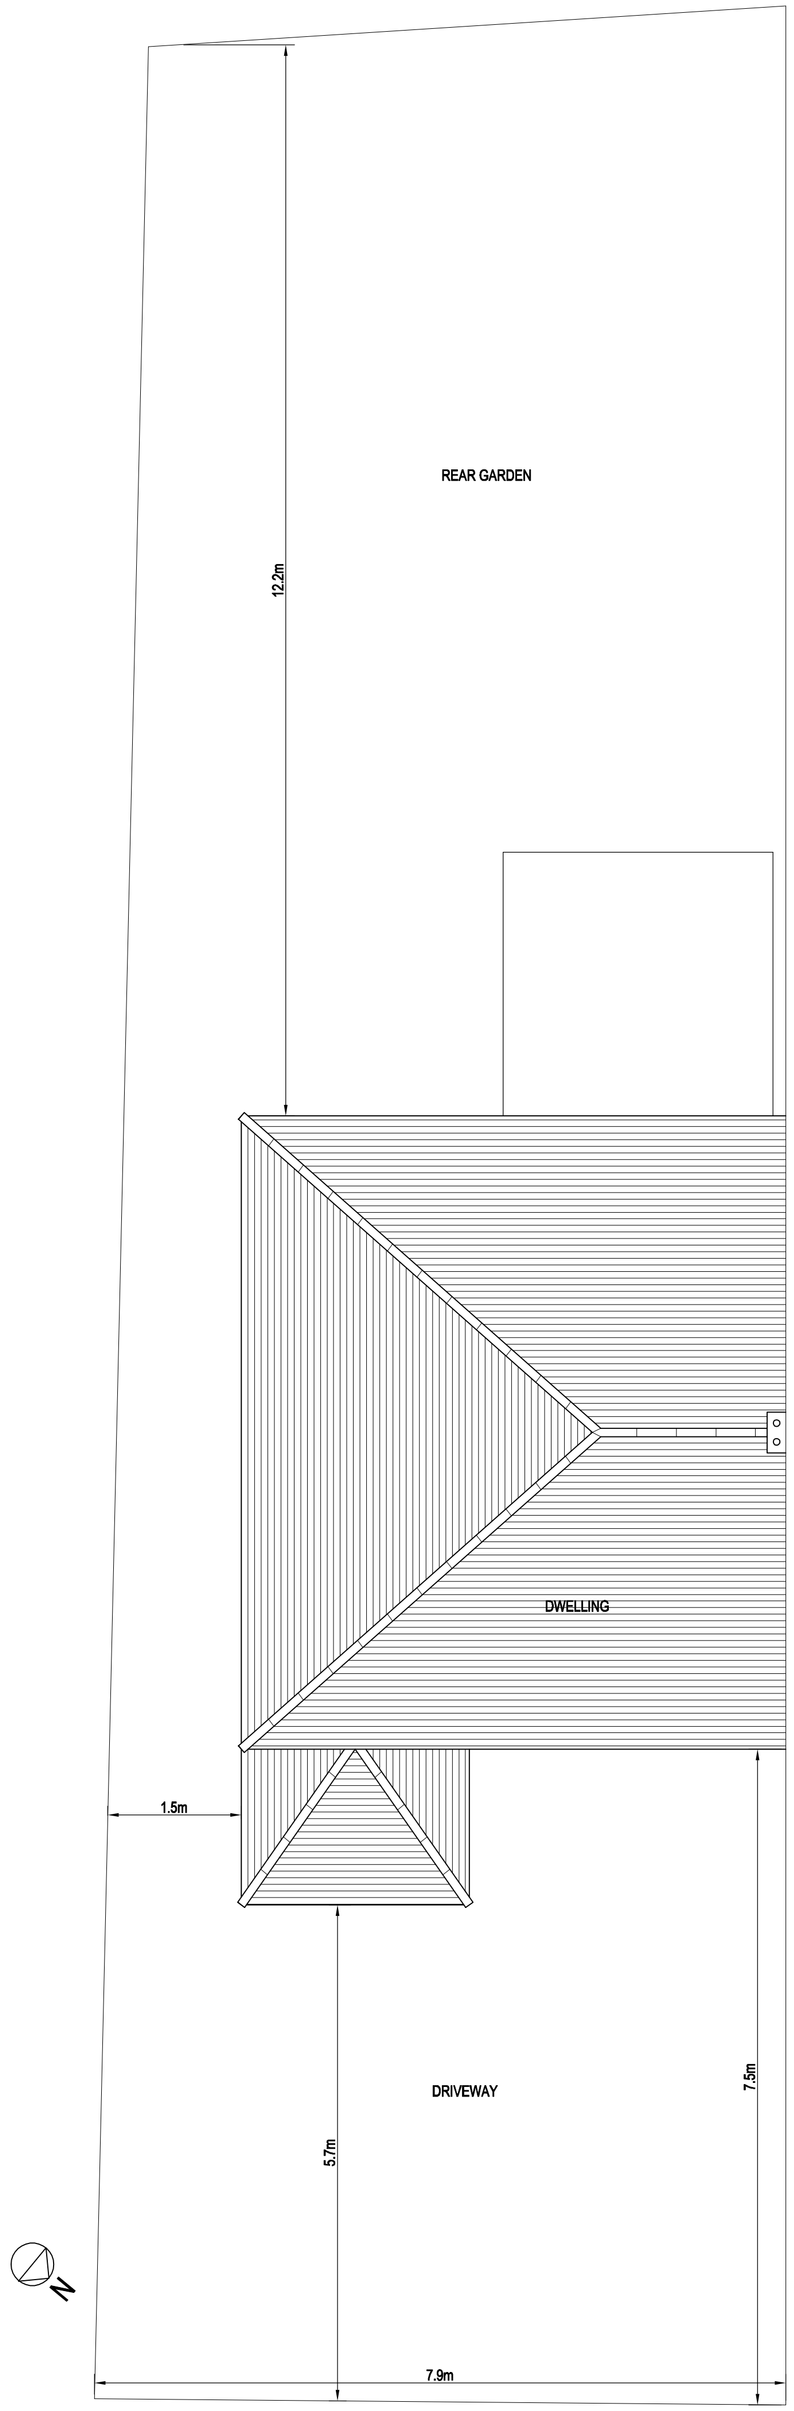


EXISTING SITE PLAN
(SCALE 1:50)

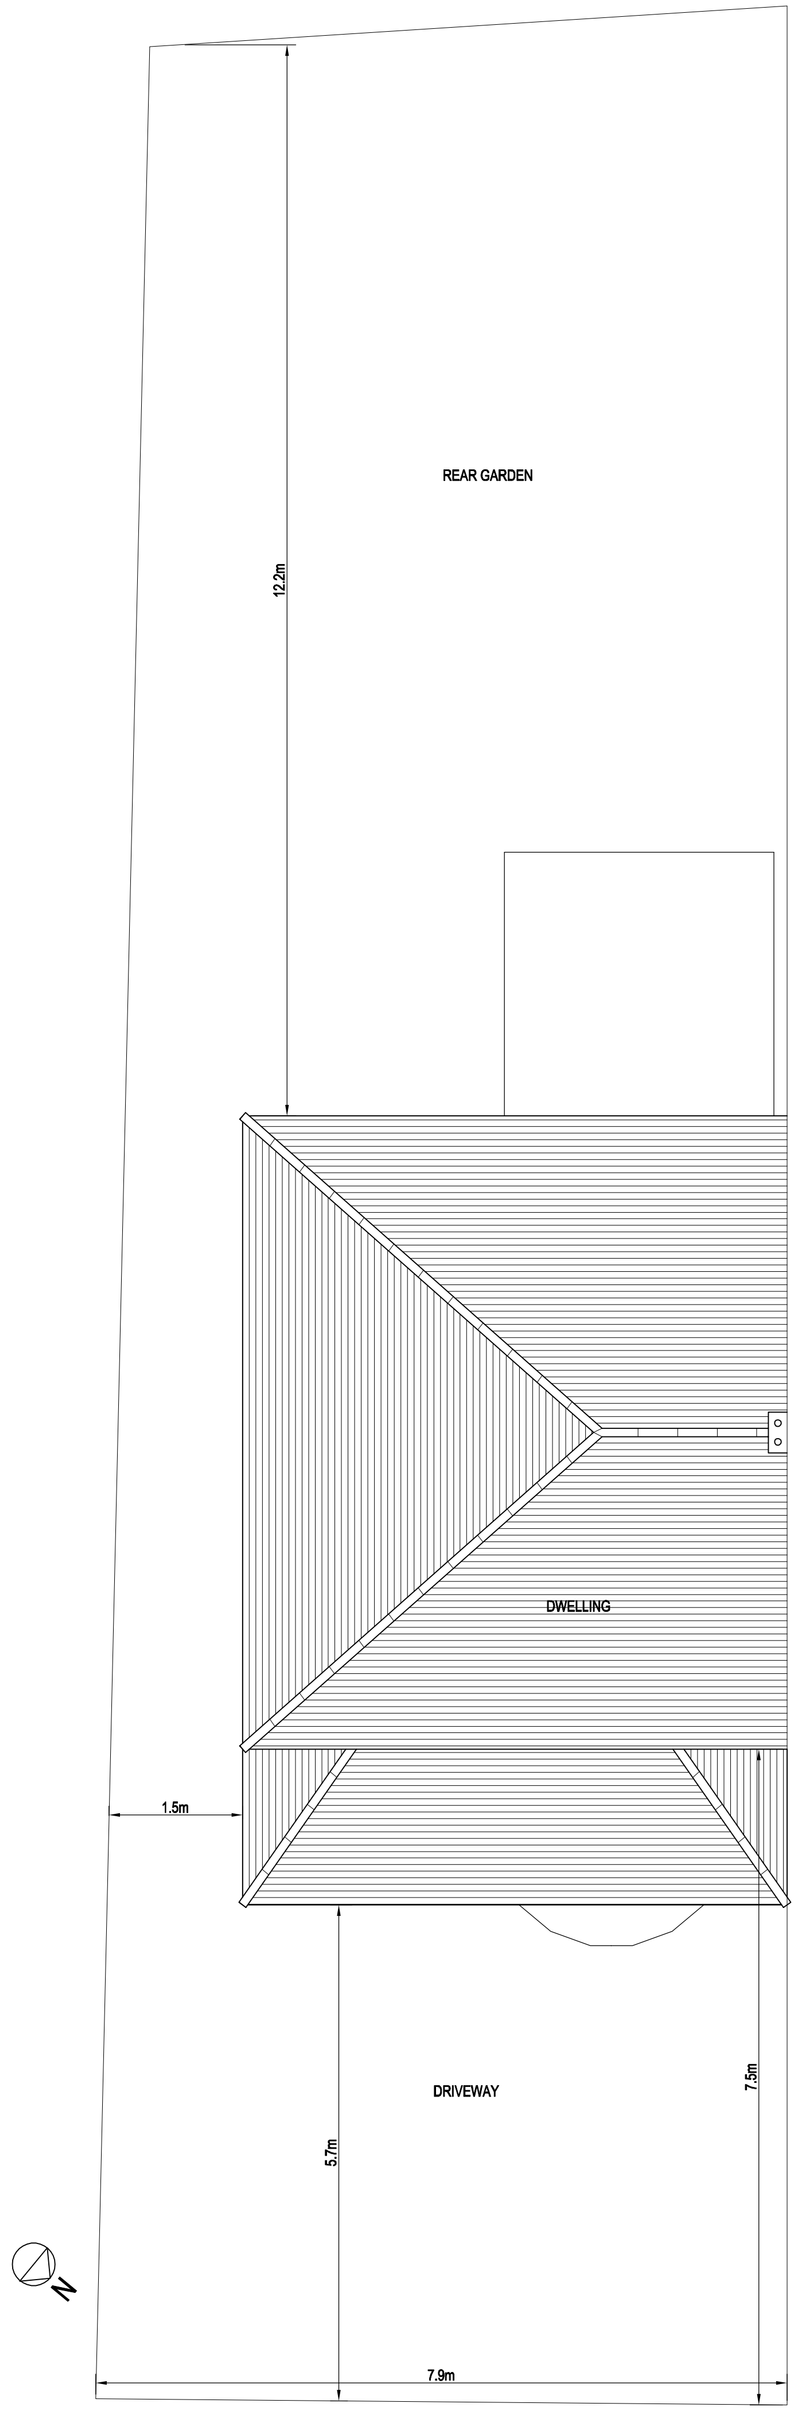

PROPOSED SITE PLAN
(SCALE 1:50)

Drawing No. 19950/02

Notes:
This drawing to be read in conjunction with all other relevant consultants drawings. Do not scale from this drawing. In case of discrepancies between drawings or dimensions, issues to be raised prior to any work commencing.

Revisions

PLANNING

A&SP
Architectural & Structural Plans
74 Apsley Crescent
Kenton
Newcastle upon Tyne
NE3 3LQ
Tel: 07747390460
email: b_jordan@hotmail.com

61 WEST DRIVE
CLEADON
SUNDERLAND

Project
SINGLE STOREY FRONT EXTENSION

Drawing
SITE PLANS

Scales 1:50

Drawn BJ
Date JUNE 2019

Drawing No. 19950/02