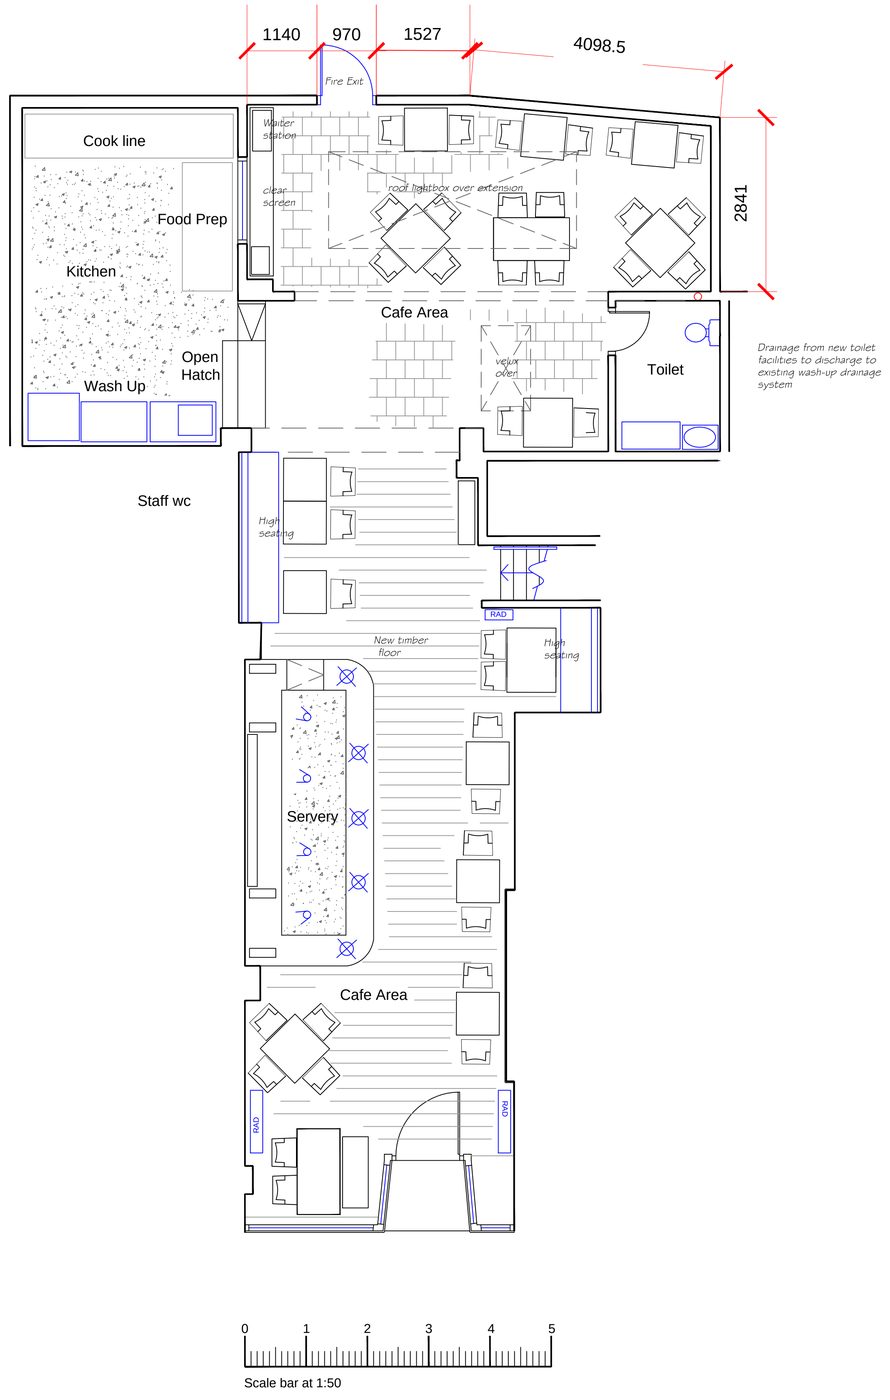


Proposed Plan

Do not scale from this drawing
The Contractor is to check all dimensions on site and report discrepancies to the designer.
All rights described in Chapter IV of the Copyright, Designs and Patents Act 1988 have been generally asserted

-	-	Drawn: -	Check: -

*.

EAST BOLDON
PLATFORM 4
BAR & BISTRO

drawn : –	check : –

PROJECT
No 4 Cafe Bistro
Station Road East Boldon
Sunderland NE36 0LE

DRAWING
Proposed
Plan

SCALE	DATE
1:50 @ A1	24/06/19

REF	NUMBER	REV
-	01	-