
Copyright, Designs and Patents Act 1988 have been generally asserted

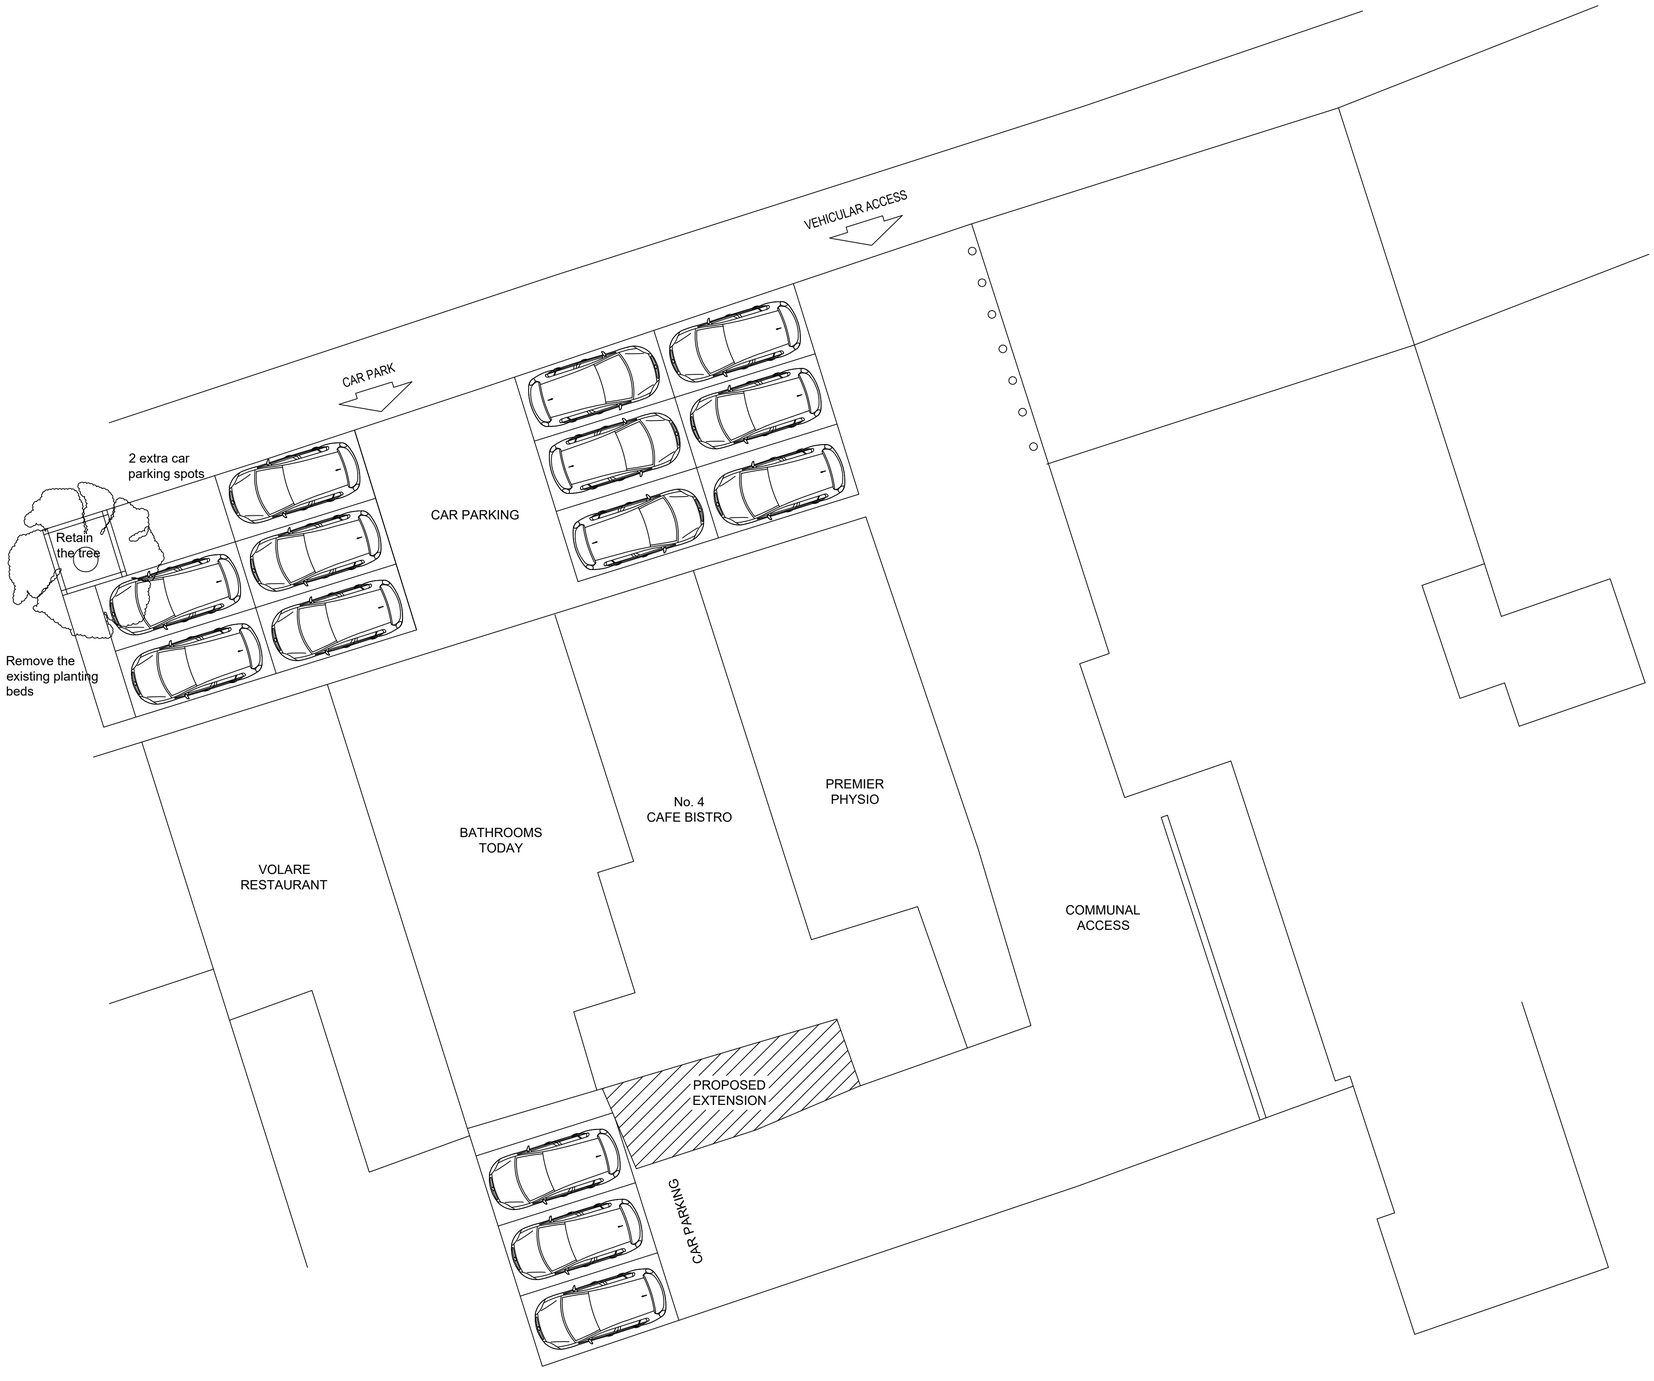


# Proposed Site Plan

| | | | |
|---|---|---|---|
| - | - | Drawn: - | Check: - |

*.

ABD DESIGN
andy@abiltd.org 07836 571144
14 Cranesbill Close I Harrogate I HG3 2WN

drawn : -
check : -

PROJECT
No 4 Cafe Bistro
Station Road East Boldon
Sunderland NE36 0LE

DRAWING
Proposed Site Plan

| SCALE | DATE |
|---|---|
| 1:50 @ A1 | 01/07/19 |

| REF | NUMBER | REV |
|---|---|---|
| - | 21 | - |