
Do not scale from this drawing
The Contractor is to check all dimensions on site and report discrepancies to the designer.
All rights described in Chapter IV of the Copyright, Designs and Patents Act 1988 have been generally asserted

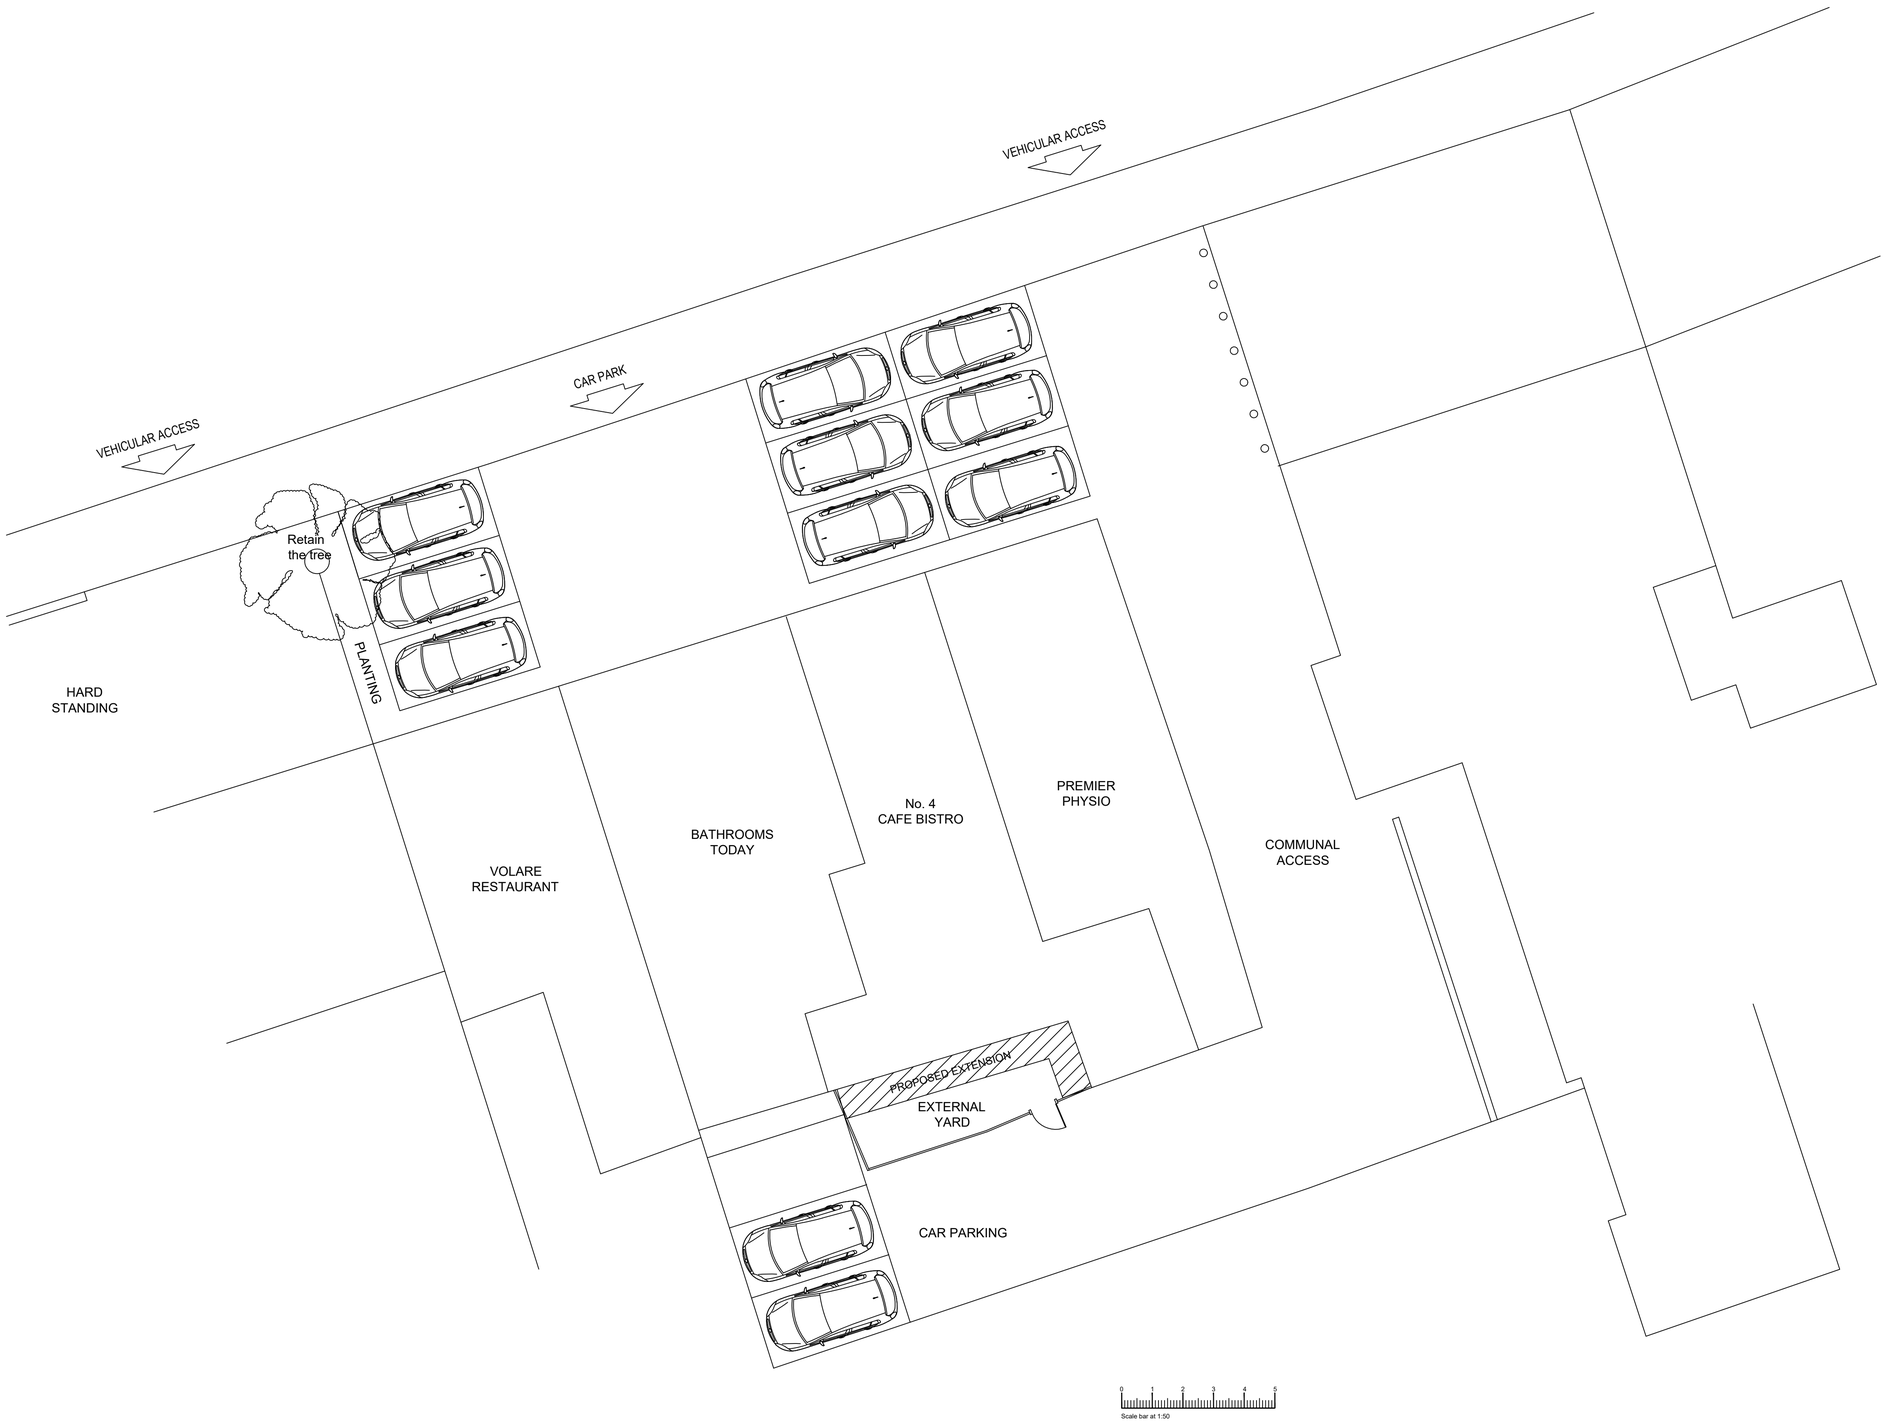

Proposed Site Plan

B	17/12	Drawn: SKF	Check: -
Revised scheme			
A	13.11.19	Drawn: SKF	Check: -
TURNING CIRCLES ADDED			

AB DESIGN
andy@abiltd.org 07836 571144
14 Cranesbill Close I Harrogate I HG3 2WN

drawn : -
check : -

PROJECT
No 4 Cafe Bistro
Station Road East Boldon
Sunderland NE36 0LE

DRAWING
Proposed Site Plan

SCALE	DATE
1:50 @ A1	01/07/19

REF	NUMBER	REV
-	21	B