

View from street showing existing layout

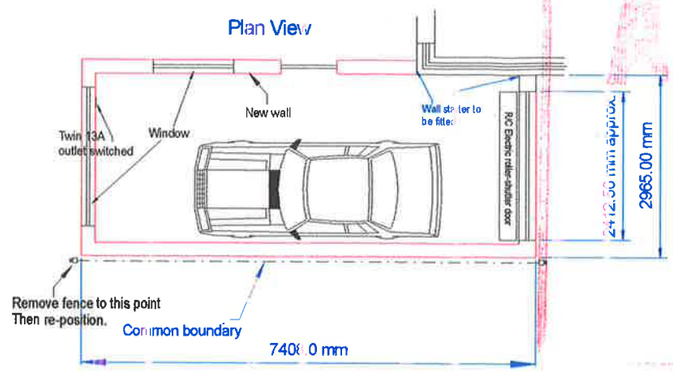

Scale: 1 : 100

Drawn by: J.H.Taylor
Date: 29/6/2019

Drawing No. Garext12West Sheet 4 of 5

Recd 2/9/19

ST/0575/19/ HFUL

Proposed Layout

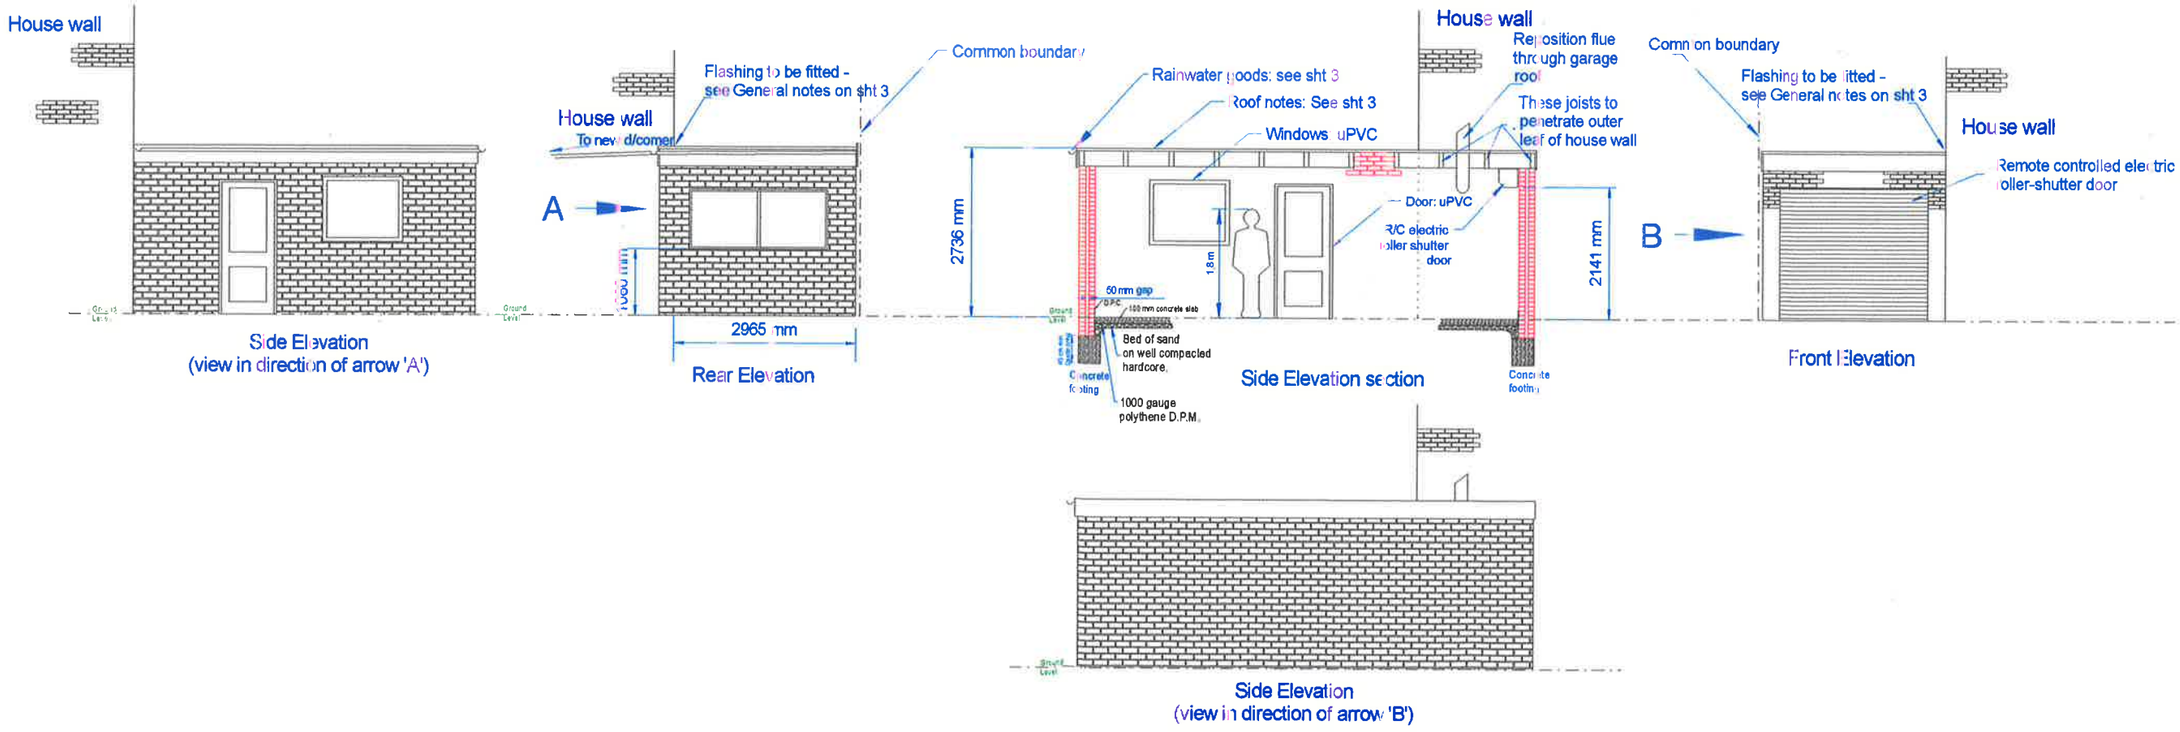

Plans, sections and elevations of proposed garage extension for:
Mr J.H.Taylor, 12 West Drive, Cleadon, Sunderland, SR6 7SJ