Proposed Layout

SOUTH TYNESIDE COUNCIL
- 1 AUG 2019
PLANNING

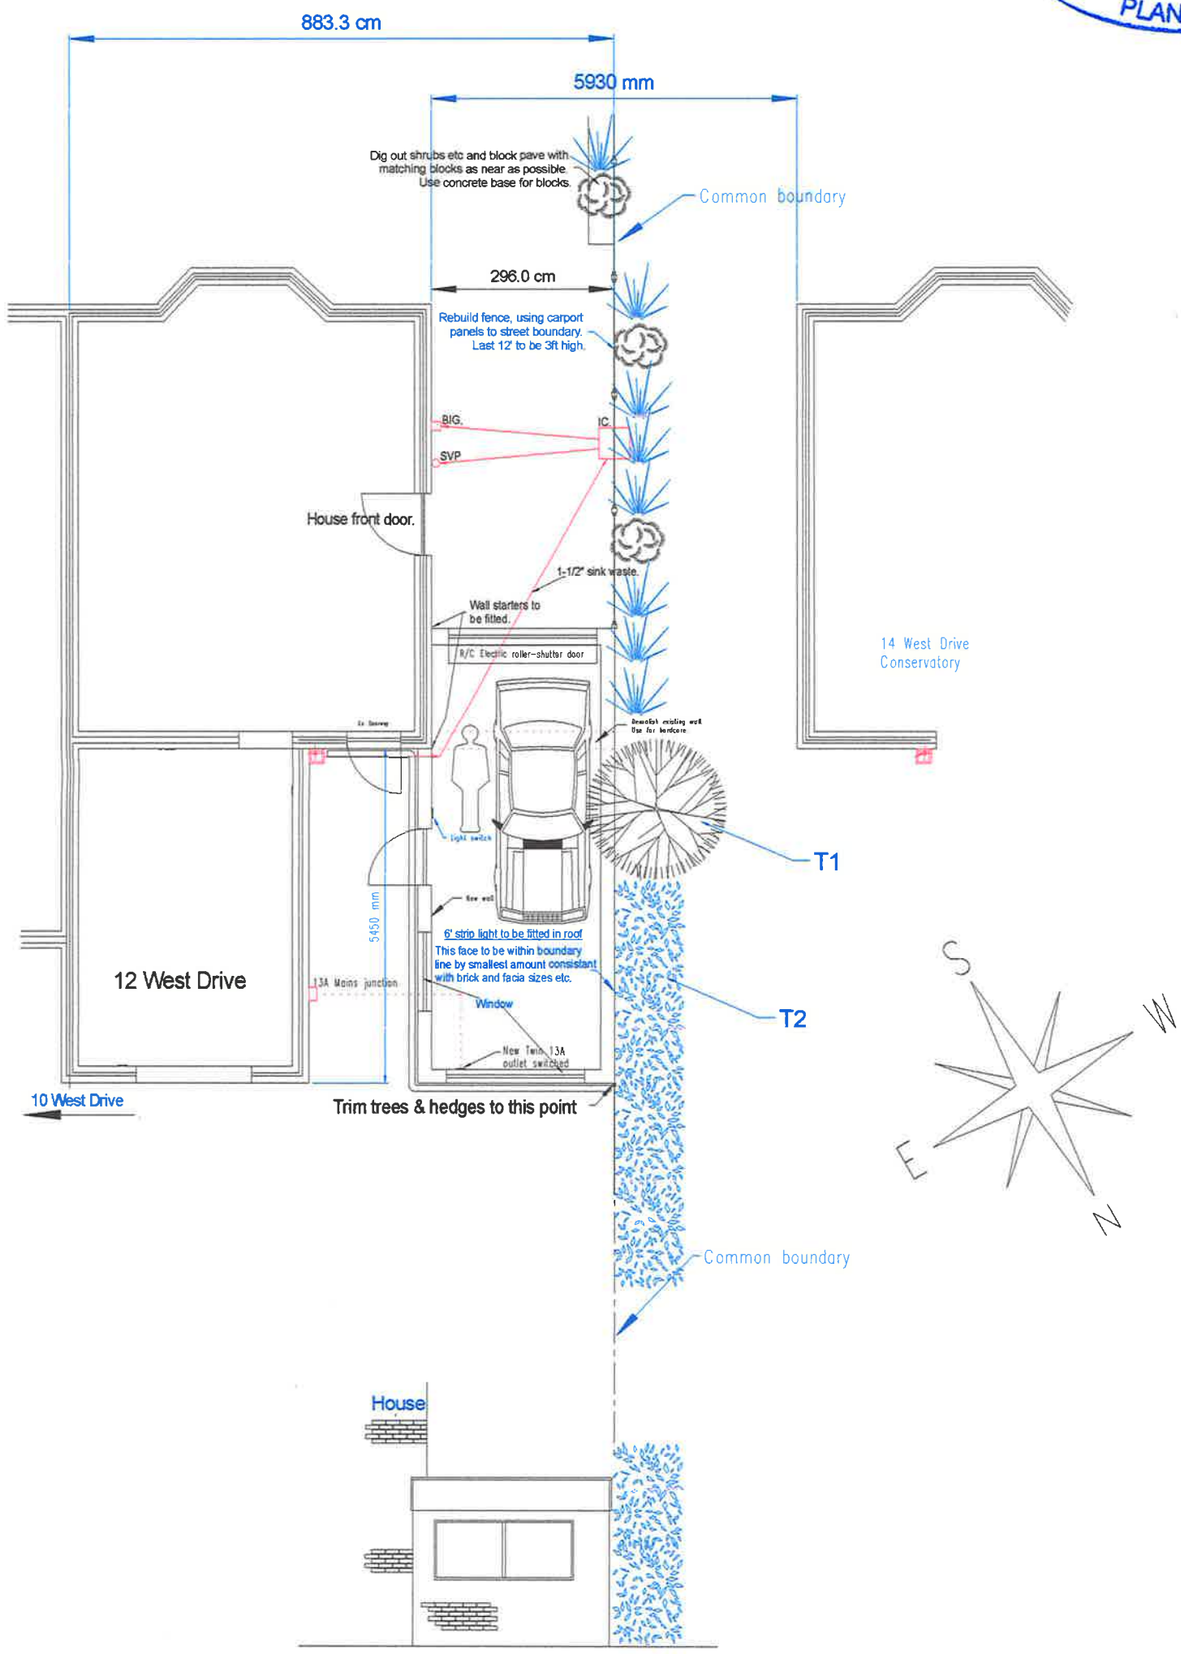

Scale: 1 : 100

Drawn by: J.H.Taylor
Date: 29/6/2019

Plans, sections and elevations of proposed garage extension for:
Mr J.H.Taylor, 12 West Drive, Cleadon, Sunderland, SR6 7SJ

Drawing No. Garext12West Sheet 2 of 5